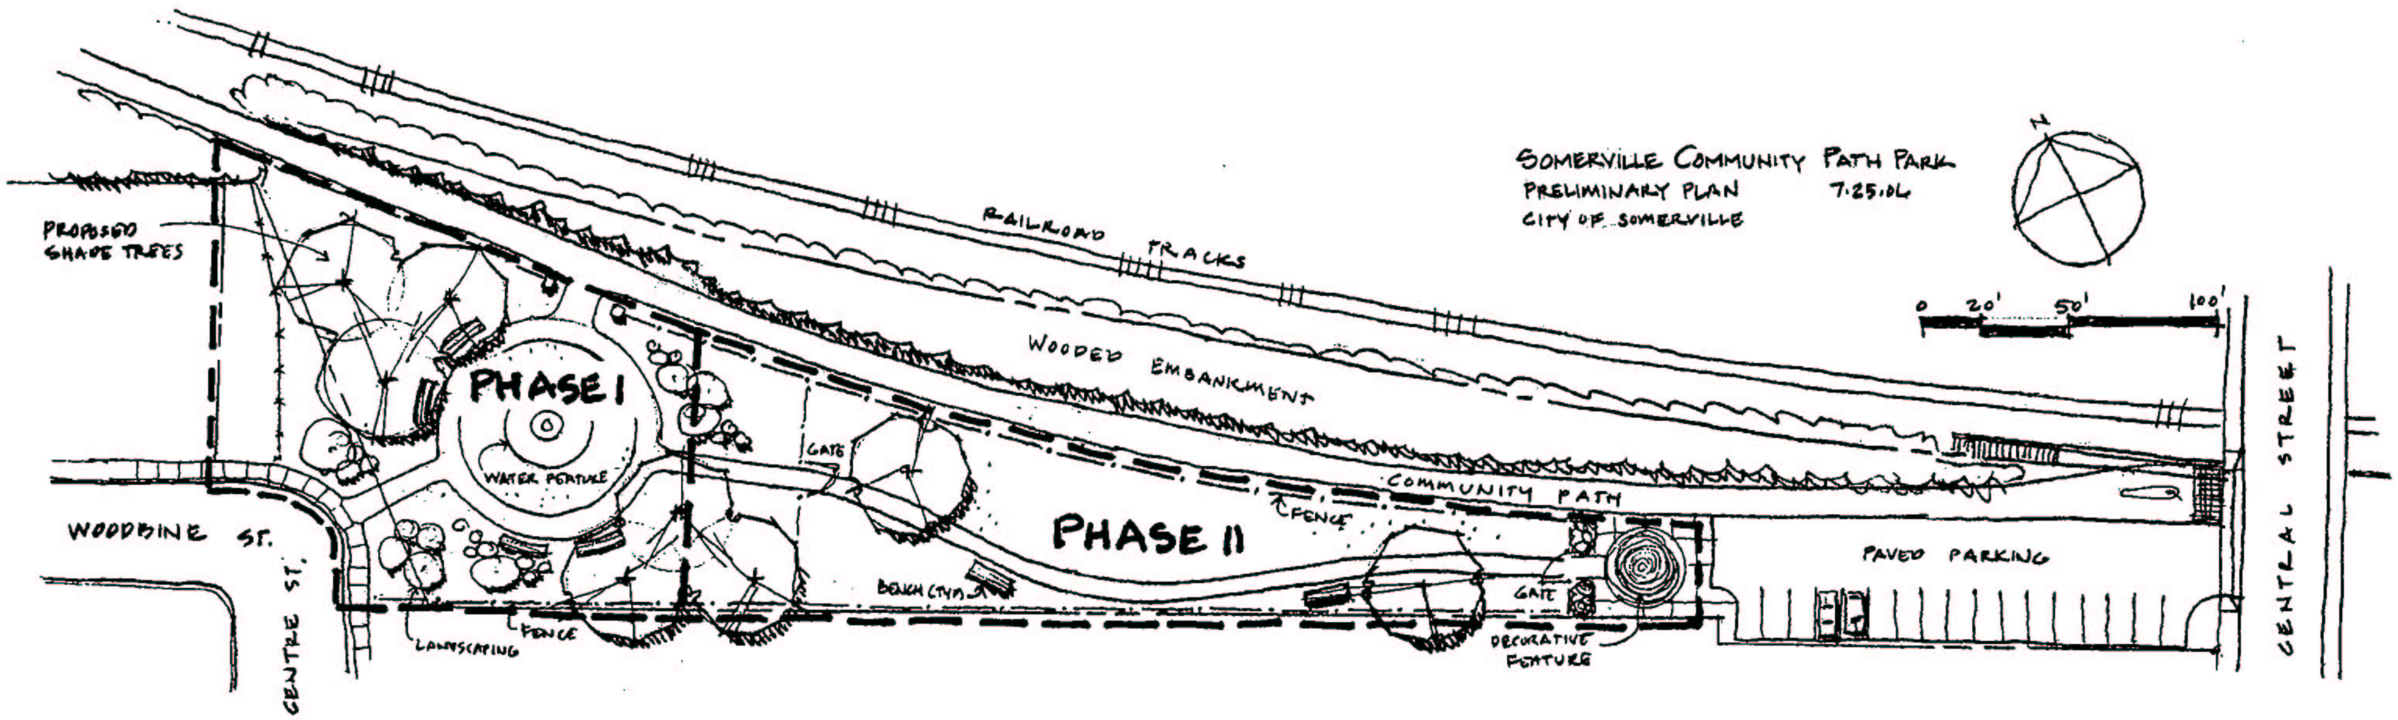
SOMERVILLE COMMUNITY PATH PARK
PRELIMINARY PLAN 7.25.06
CITY OF SOMERVILLE
N
0 20' 50' 100'
RAILROAD TRACKS
WOODED EMBANKMENT
PROPOSED SHADE TREES
PHASE I
WATER FEATURE
GATE
COMMUNITY PATH
FENCE
PHASE II
WOODBINE ST.
CENTRE ST.
BENCH (TYP)
LANDSCAPING
FENCE
GATE
DECORATIVE FEATURE
PAVED PARKING
CENTRAL STREET