park precedents

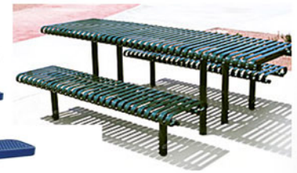

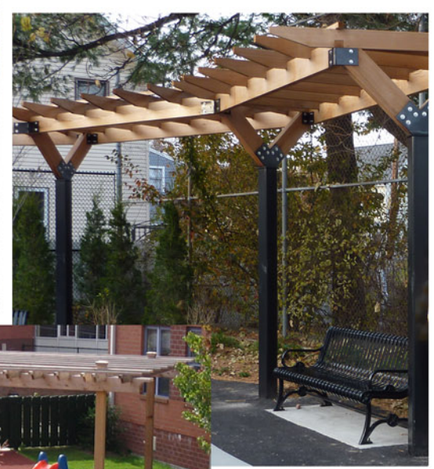

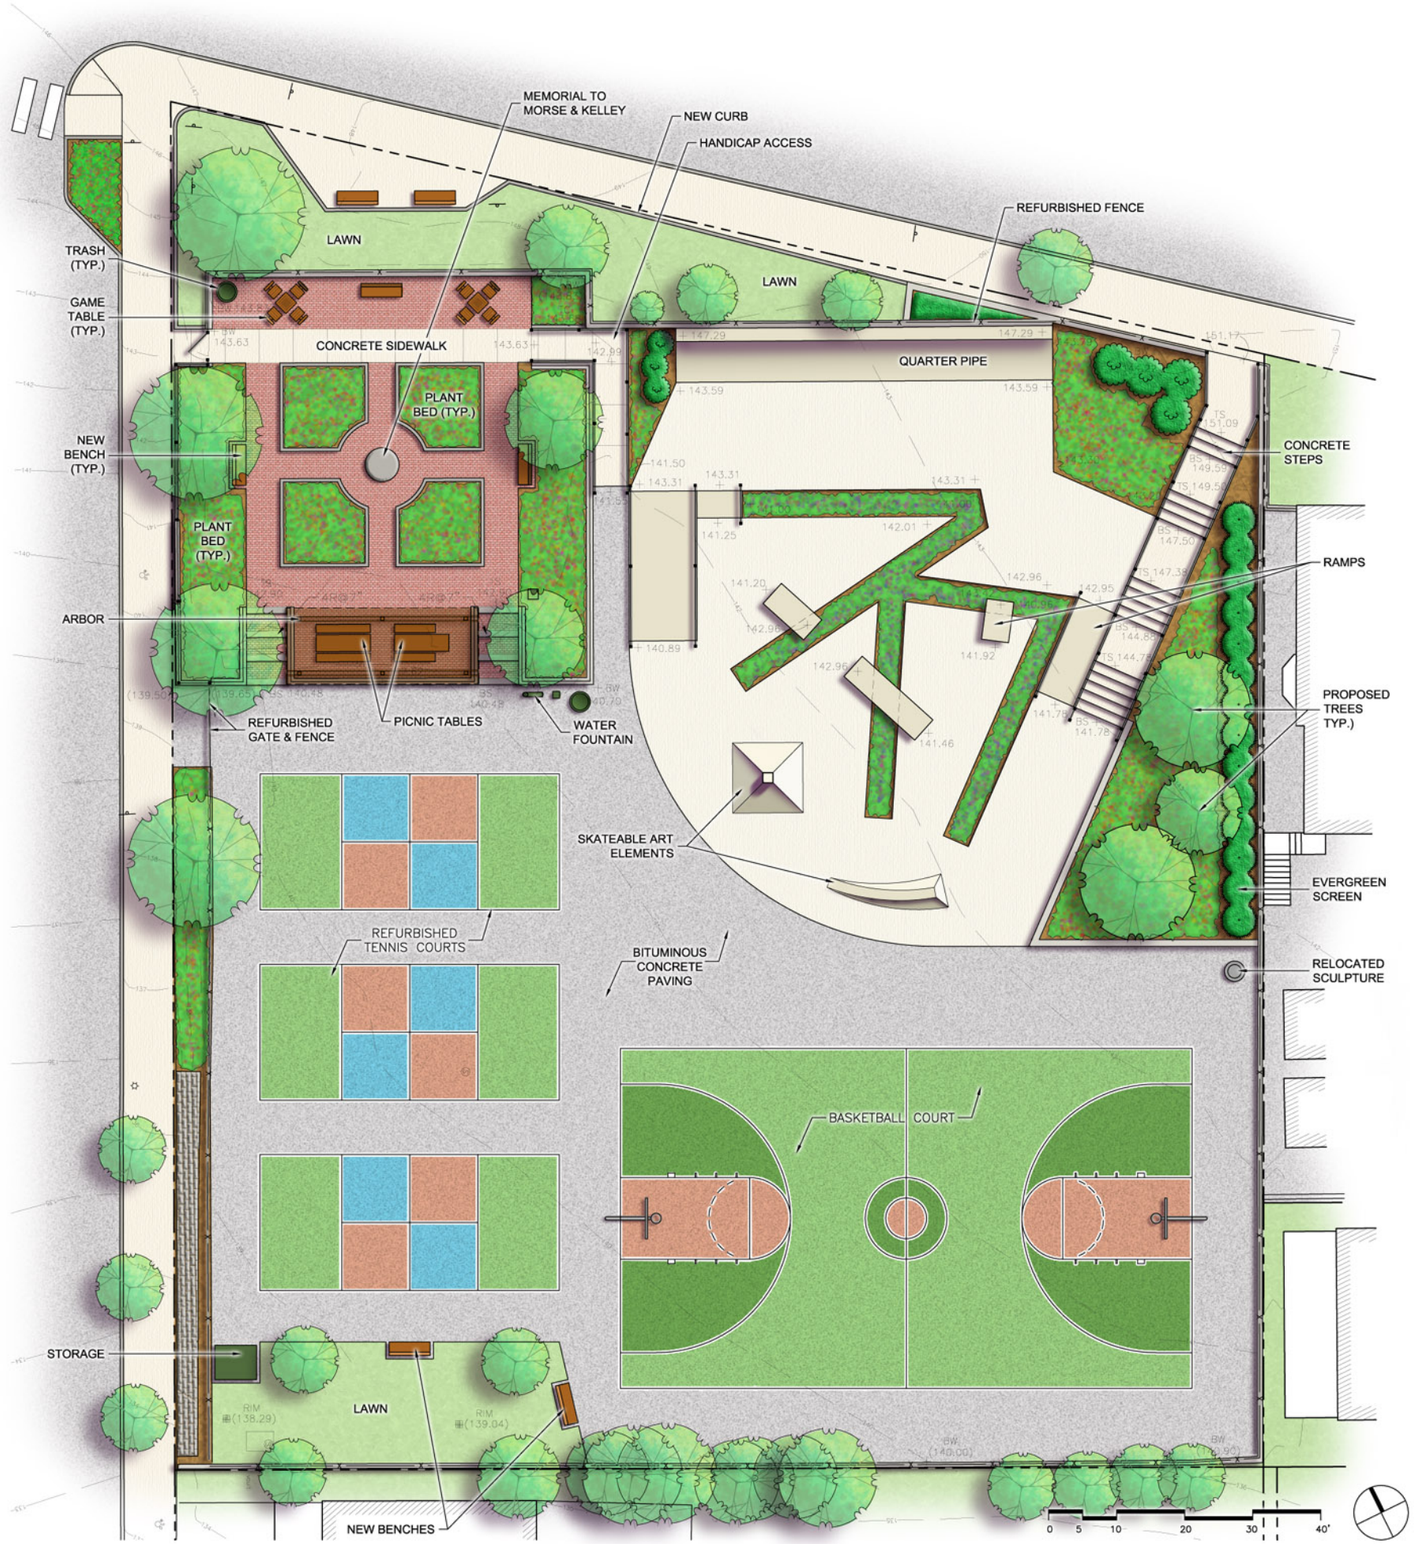

CBA Landscape Architects
212 Elm Street • 4th Flr. • Somerville, MA 02144 • www.cbaland.com
ph. (617) 623-7509 • fx. (617) 776-6775 • cba@cbaland.com

MORSE - KELLEY PLAYGROUND

Somerville, MA

ILLUSTRATIVE PLAN 2

DATE:	9 Dec 09
SCALE:	1" = 10'
FILE:	Dic-Schm2.dwg
DRAWN BY:	KF/DC
CHKD BY:	CCB

MK-2