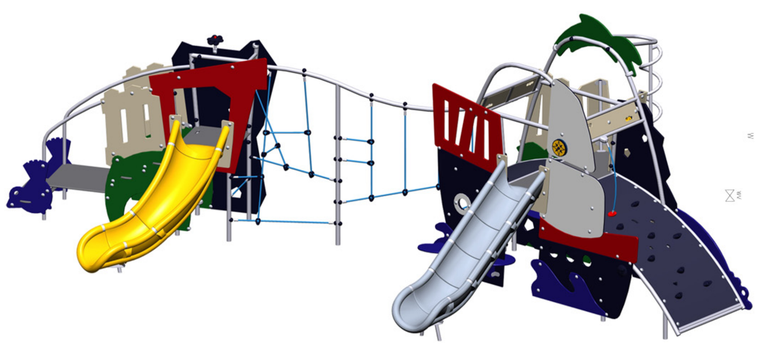

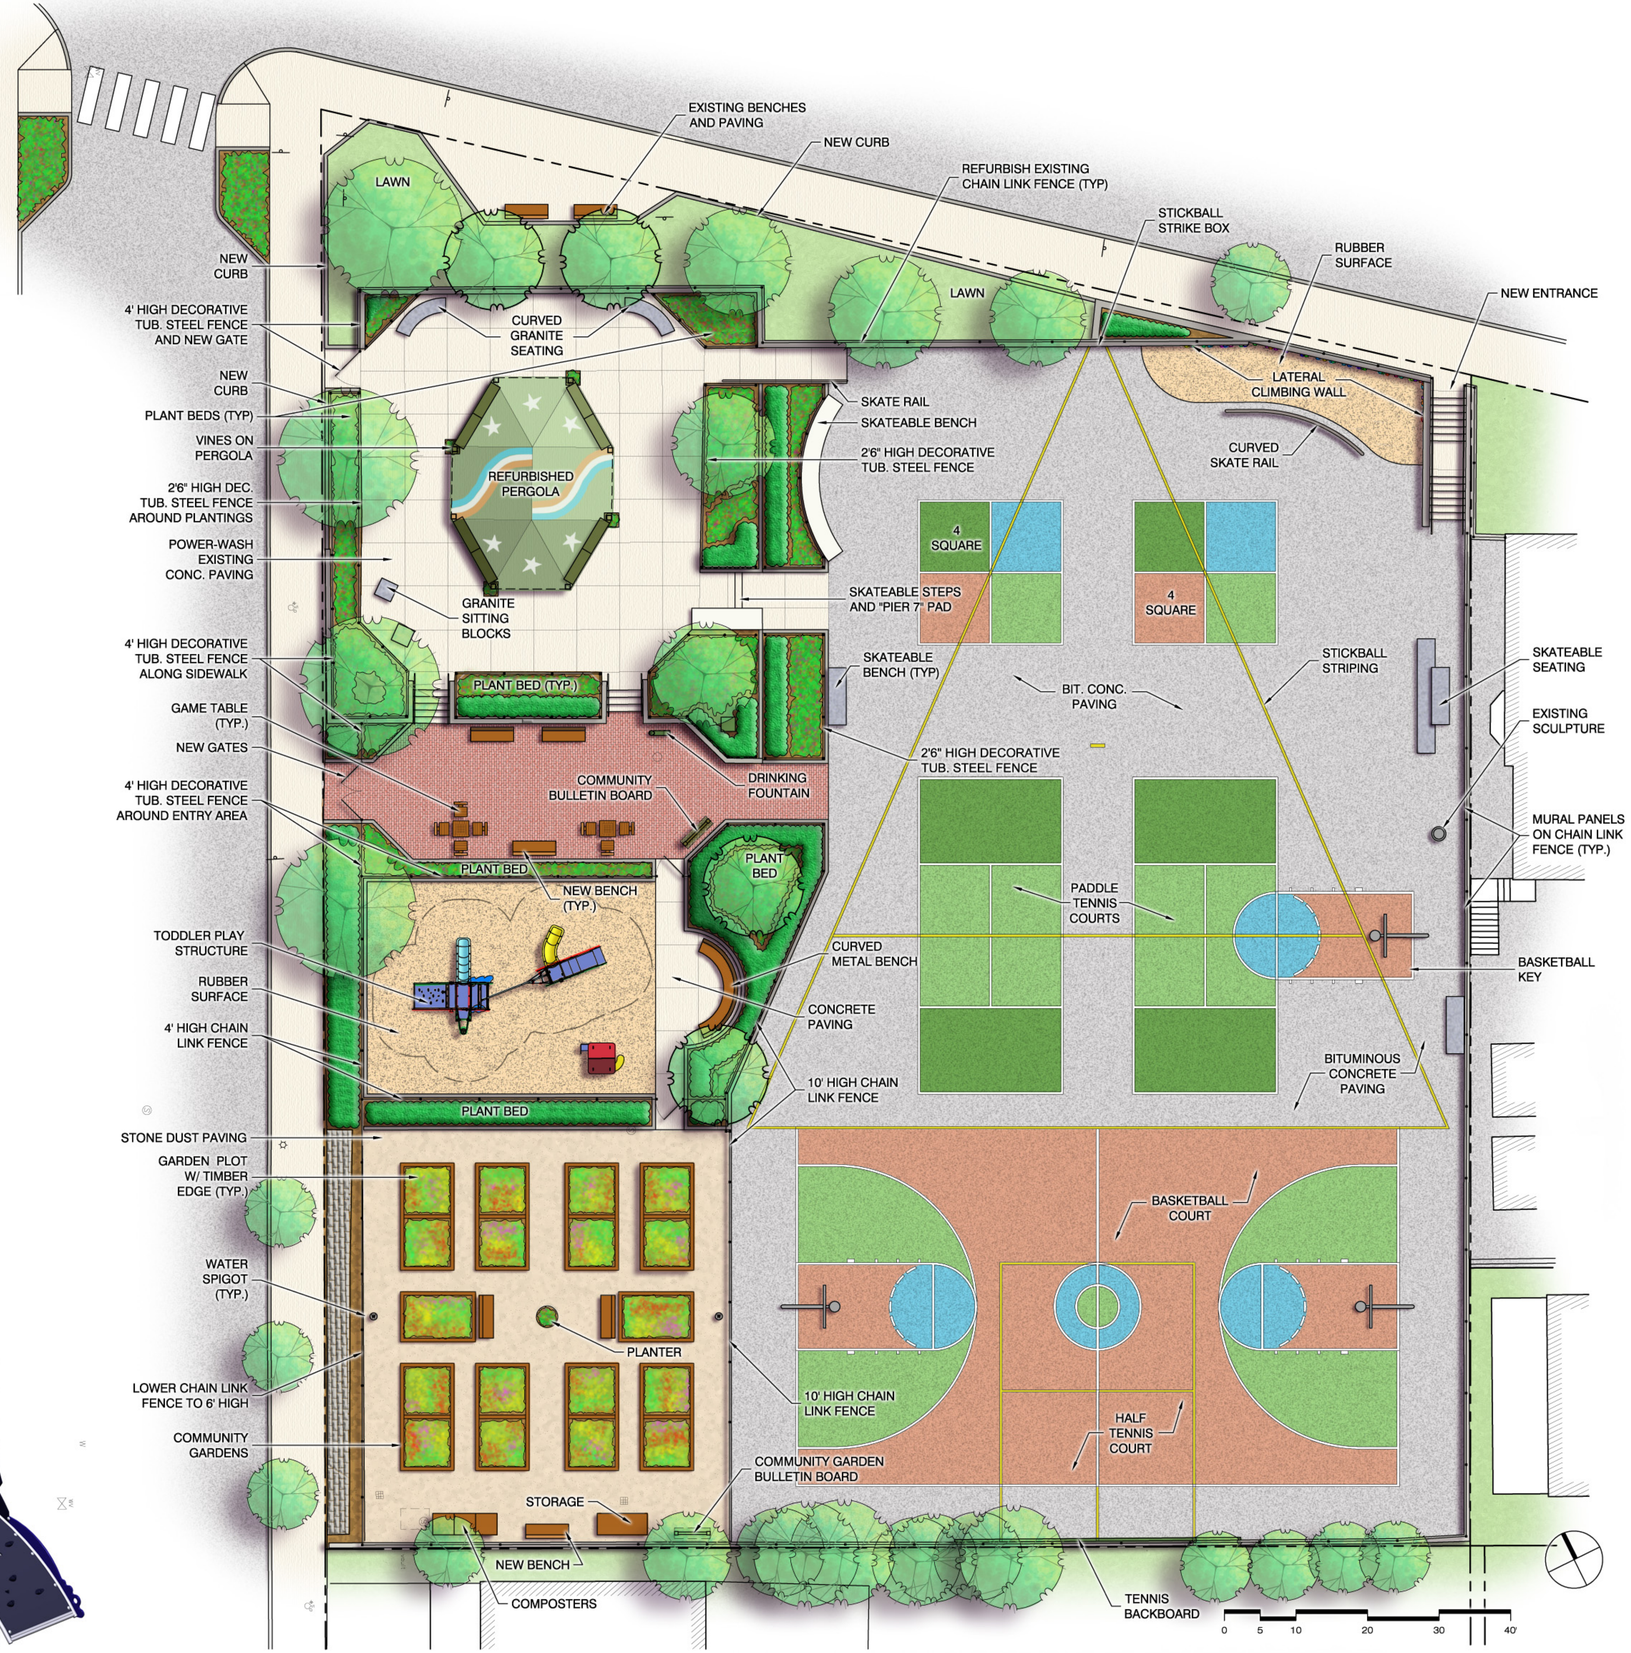

CB|A Landscape Architects LLC
212 ELM STREET | SOMERVILLE MA 02144 | www.cbaland.com
phone 617.623.7509 | fax 617.776.8775 | cba@cbaland.com
landscape architecture
urban design
master planning

MORSE - KELLEY PLAYGROUND

Somerville, Massachusetts

ILLUSTRATIVE PLAN

DATE:	15 Mar. 2010
SCALE:	1" = 10' - 0"
FILE:	MK-Base.dwg
DWN BY:	KRF / DJC
CKD BY:	CCB
PROJ. #:	600912

IL