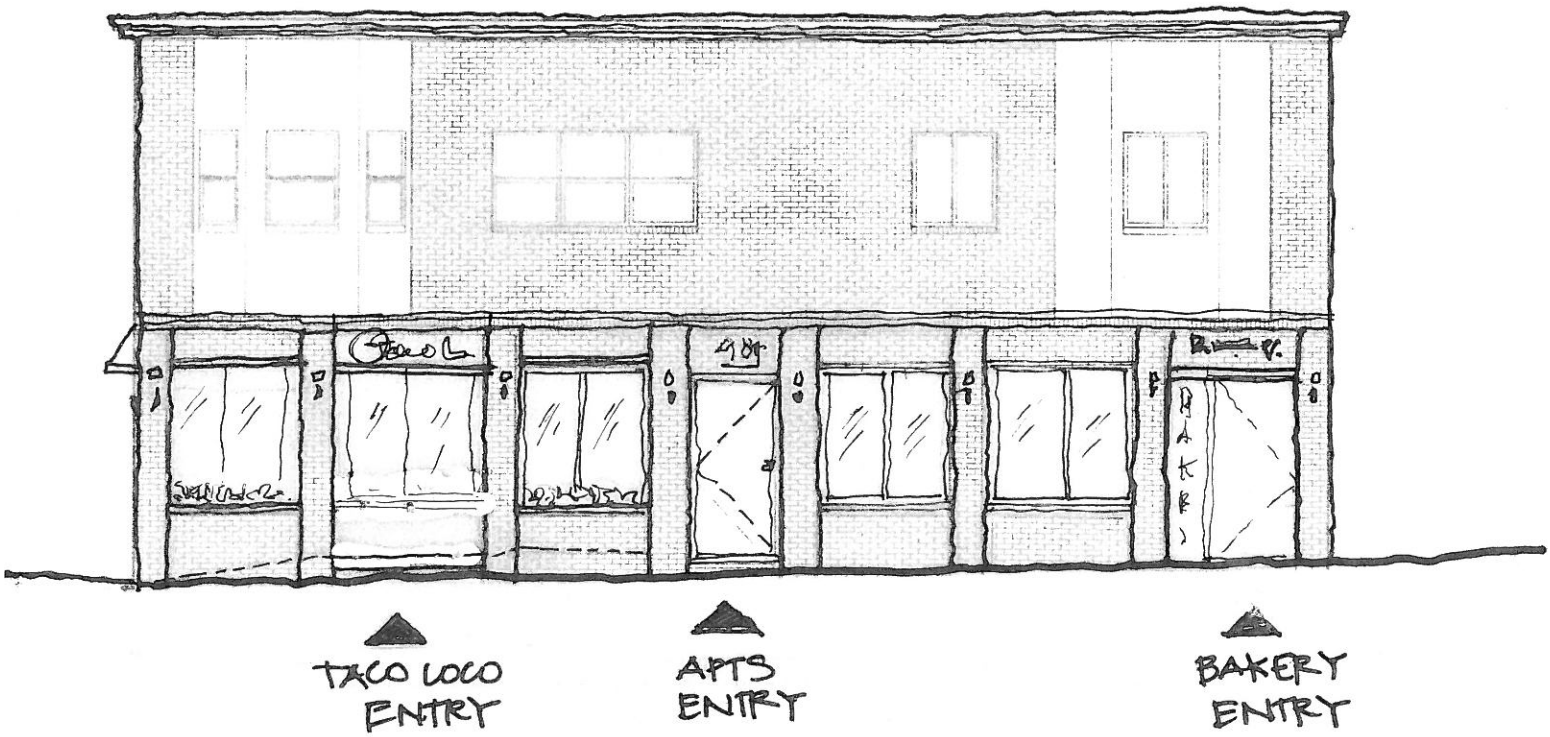

(AJC)2
Architecture

TACO LOCO RESTAURANT

SCHEMATIC DESIGN

ELEVATION ⅛" = 1'-0" MARCH 10, 2017

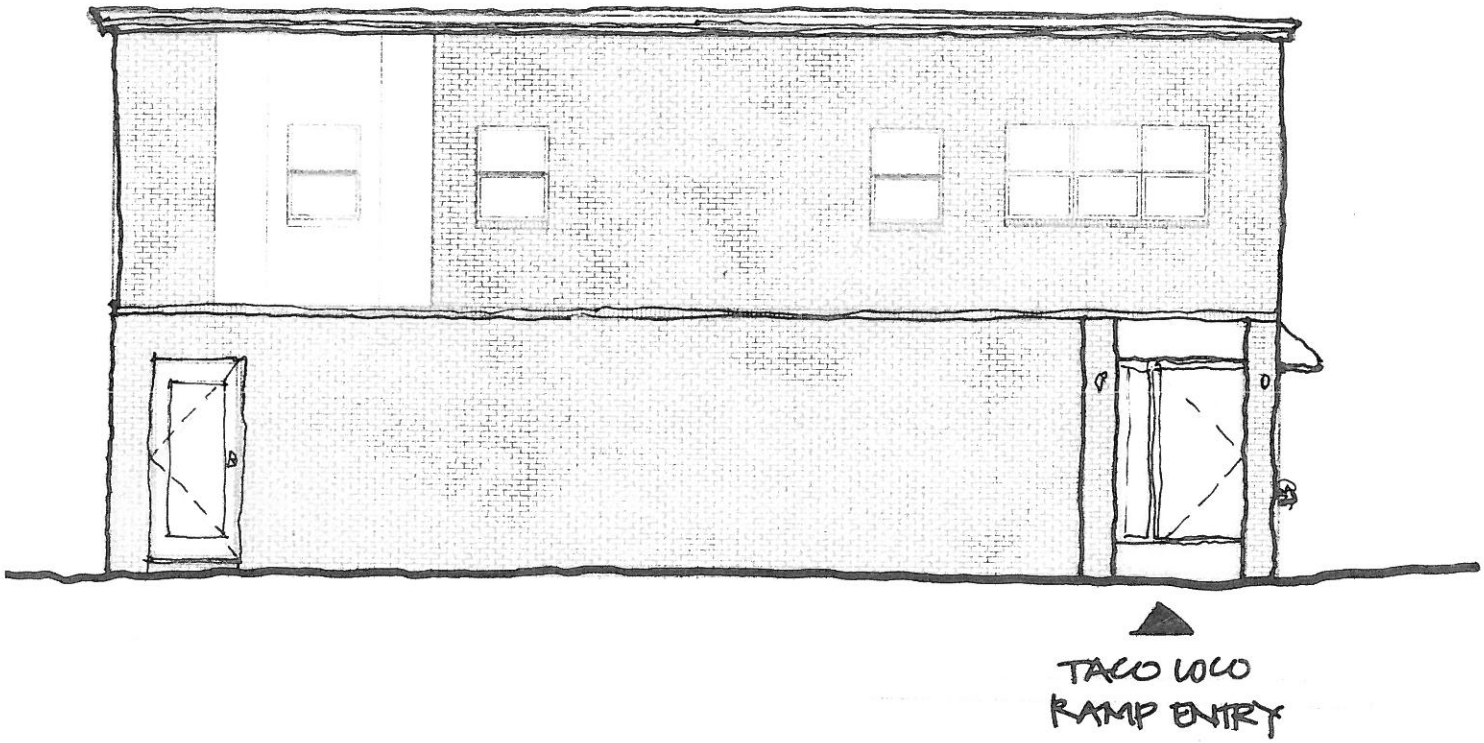

(AJC)2
Architecture

TACO LOCO RESTAURANT

SCHEMATIC DESIGN

MT. VERNON ST. ELGIN 1/8" = 1'-0" MARCH 10, 2017

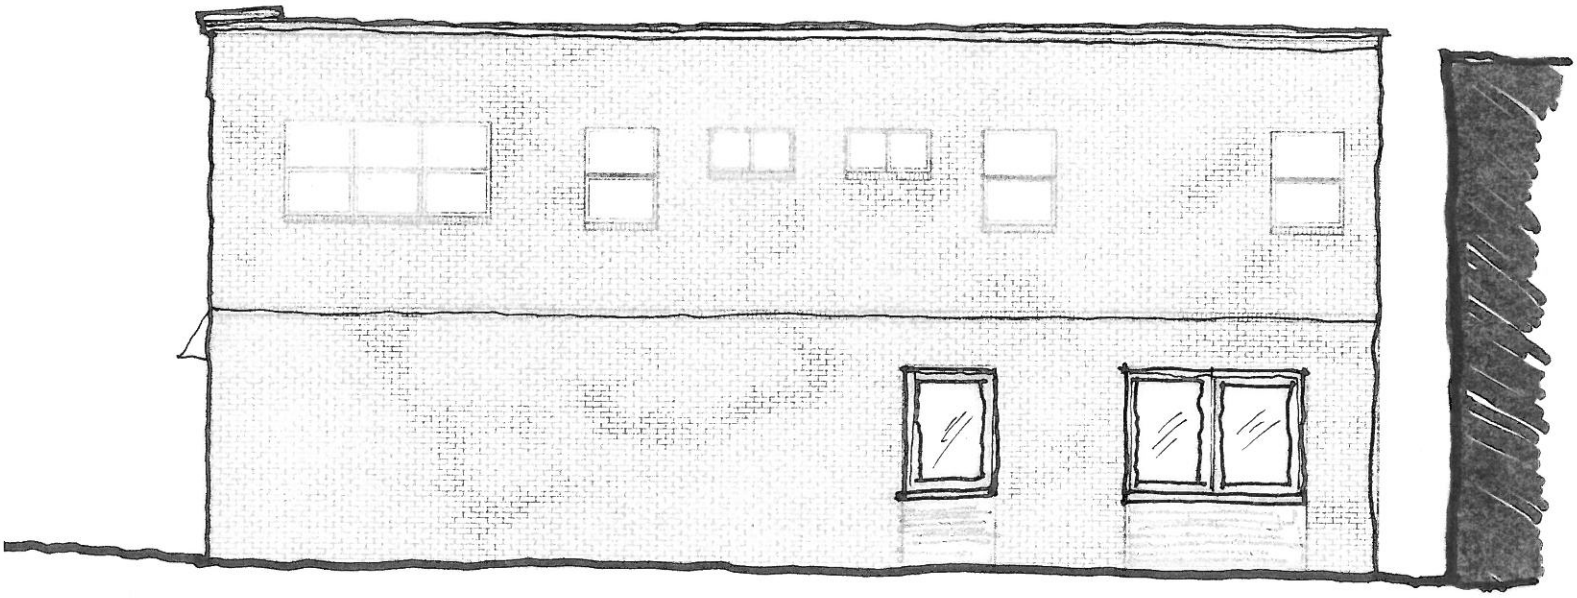

(AJC)2 architecture

TACO LOCO RESTAURANT

SCHEMATIC DESIGN

N. WEST ELEVATION 1/8" = 1'-0" MARCH 10, 2017