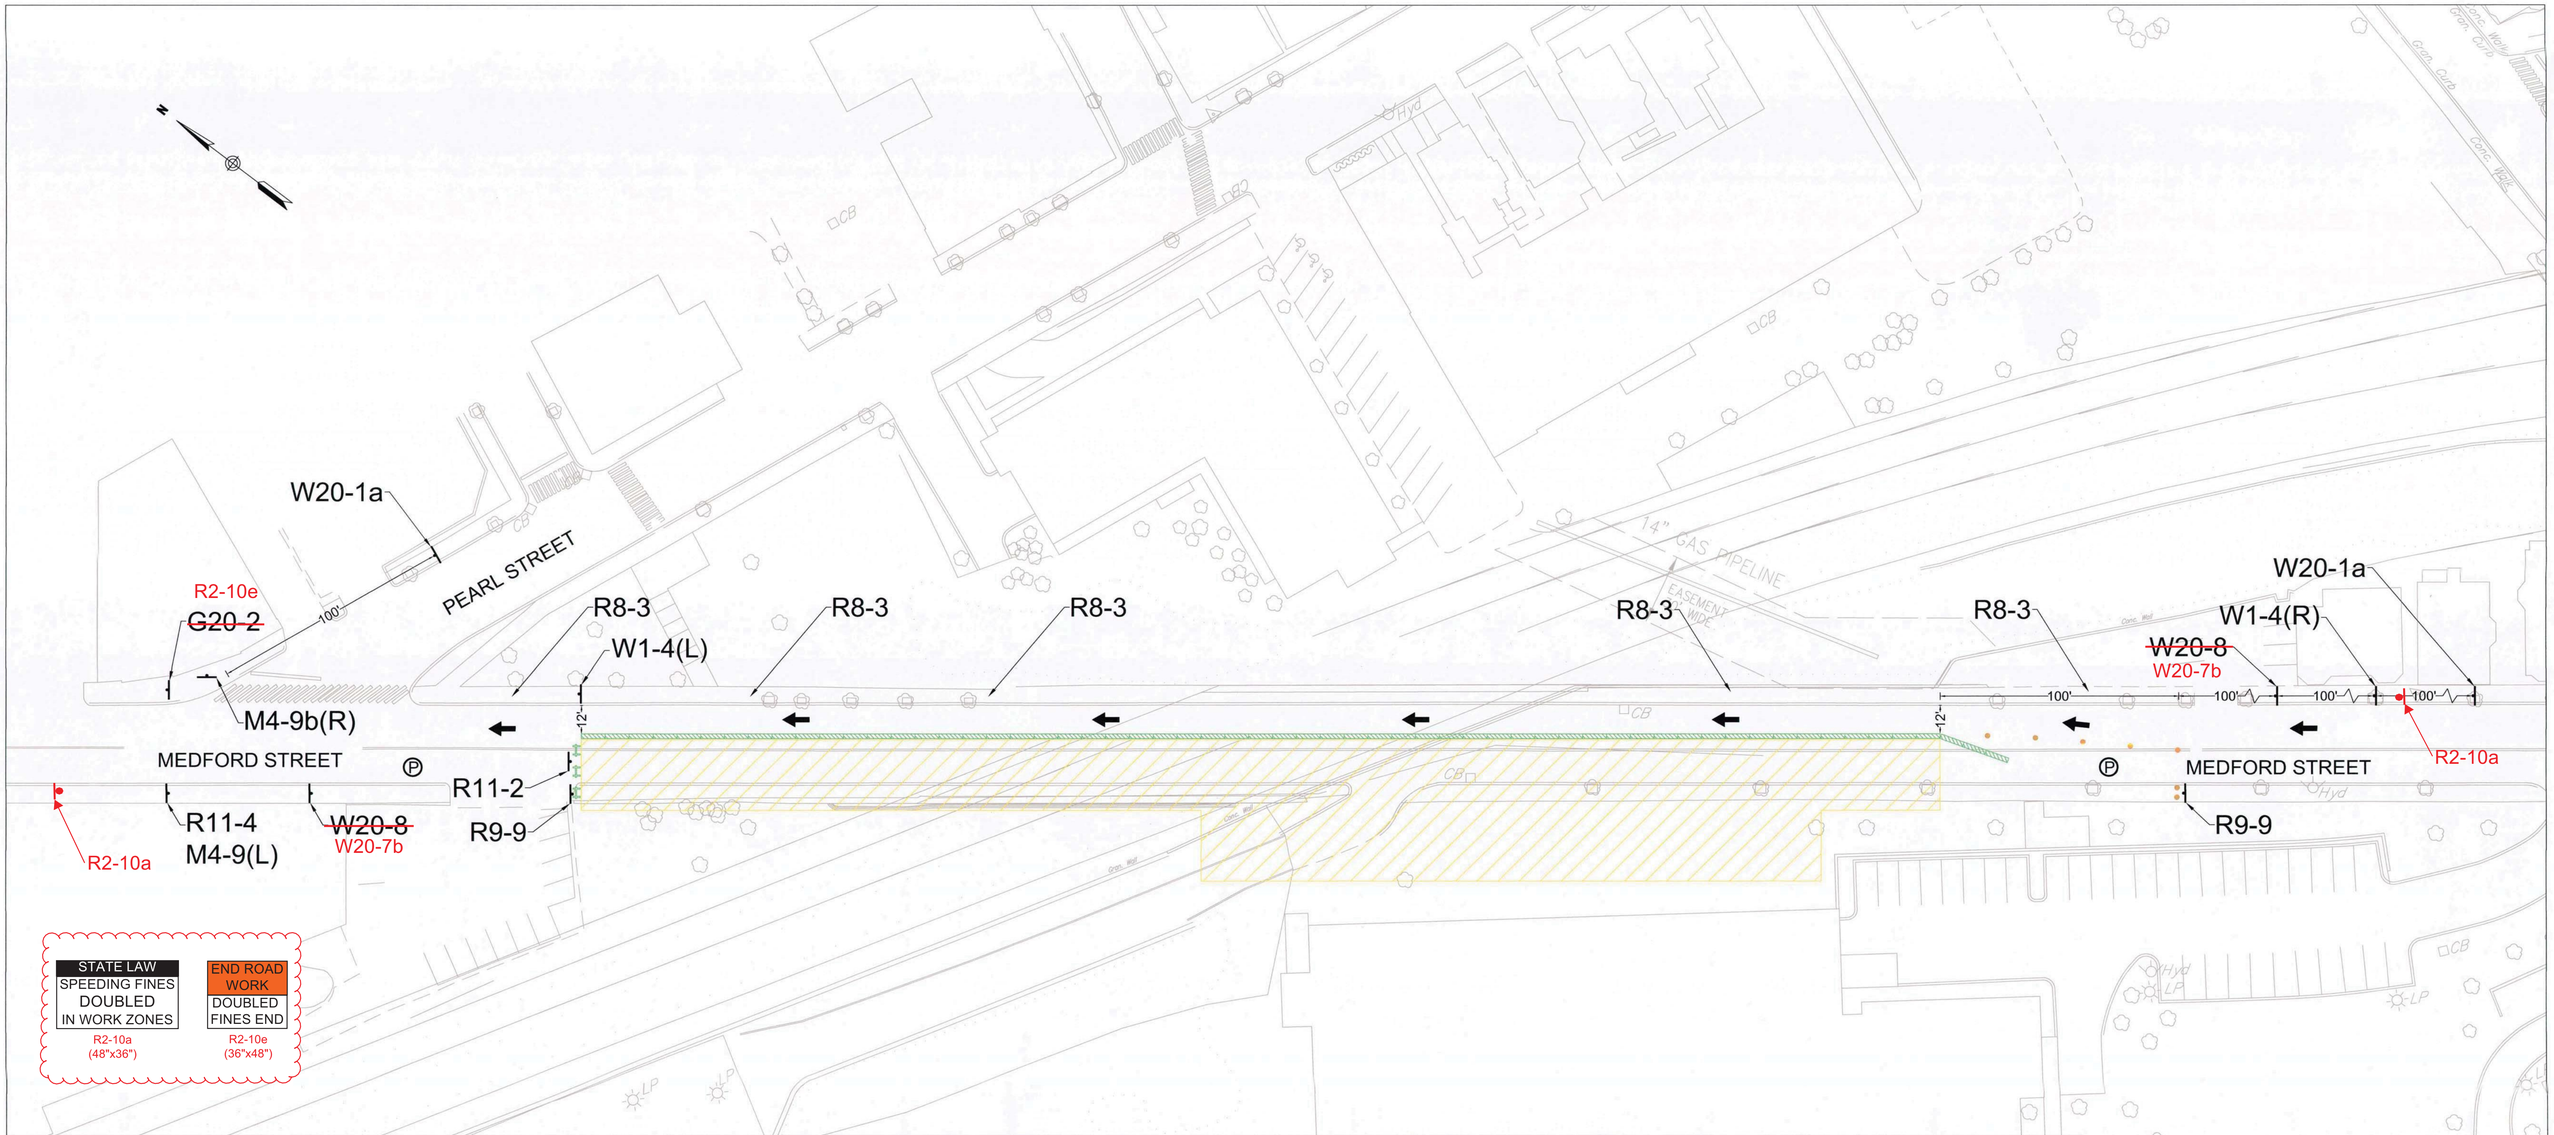

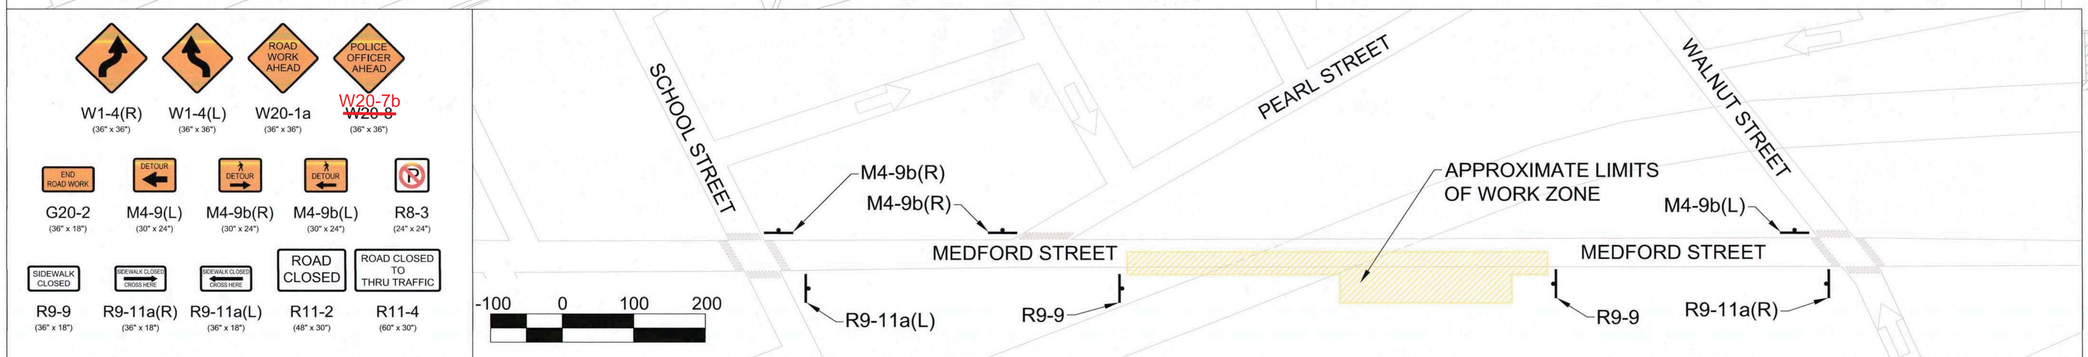

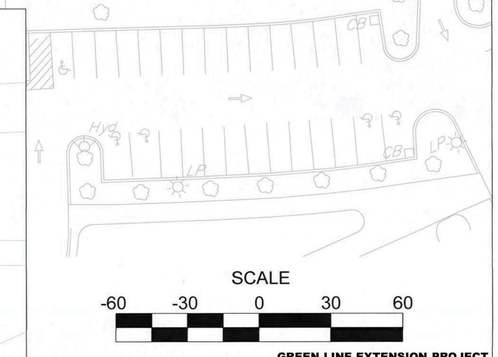

GREEN LINE EXTENSION PROJECT

WSK
WHITE SKANSKA KIEWIT
JOINT VENTURE

GREEN LINE EXTENSION

WHITE SKANSKA KIEWIT, JV
100 SUMMER STREET
SUITE 250
BOSTON, MA 02110

TRAFFIC MANAGEMENT PLAN
MEDFORD STREET BRIDGE
SOUTHBOUND SIDE WORKZONE / SOUTHBOUND LANE CLOSURE

BY: PATRICK DINSMOOR
DATE: 7/21/2014
SHEET 5 OF 7

COMMONWEALTH OF MASSACHUSETTS
WILLIAM F. LYONS, JR.
TRAFFIC ENGINEER
No. 41040
REGISTERED PROFESSIONAL ENGINEER
7/25/14

SUBMITTAL REVIEW

- ☐ NO EXCEPTIONS TAKEN
- ☒ EXCEPTION AS NOTED
- ☐ REVISE AND RESUBMIT

Review is only for general conformance with design concept and intent of Contract Documents. Contractor is solely responsible for verifying dimensions, for establishing fabrication processes, mean, techniques, sequences and procedures of construction and for coordination of work of all trades. Exceptions taken and noted to information shown does not authorize work resulting in contract cost revisions unless so stated in separate letter or Change Order.

AECOM | HNTB
100 Summer St., Suite 250
Boston, MA 02110

BY: A.M. Seguin
CO: A/H
DATE: 10/21/2014