© Copyright Piatt Associates, Inc.

NOT FOR CONSTRUCTION

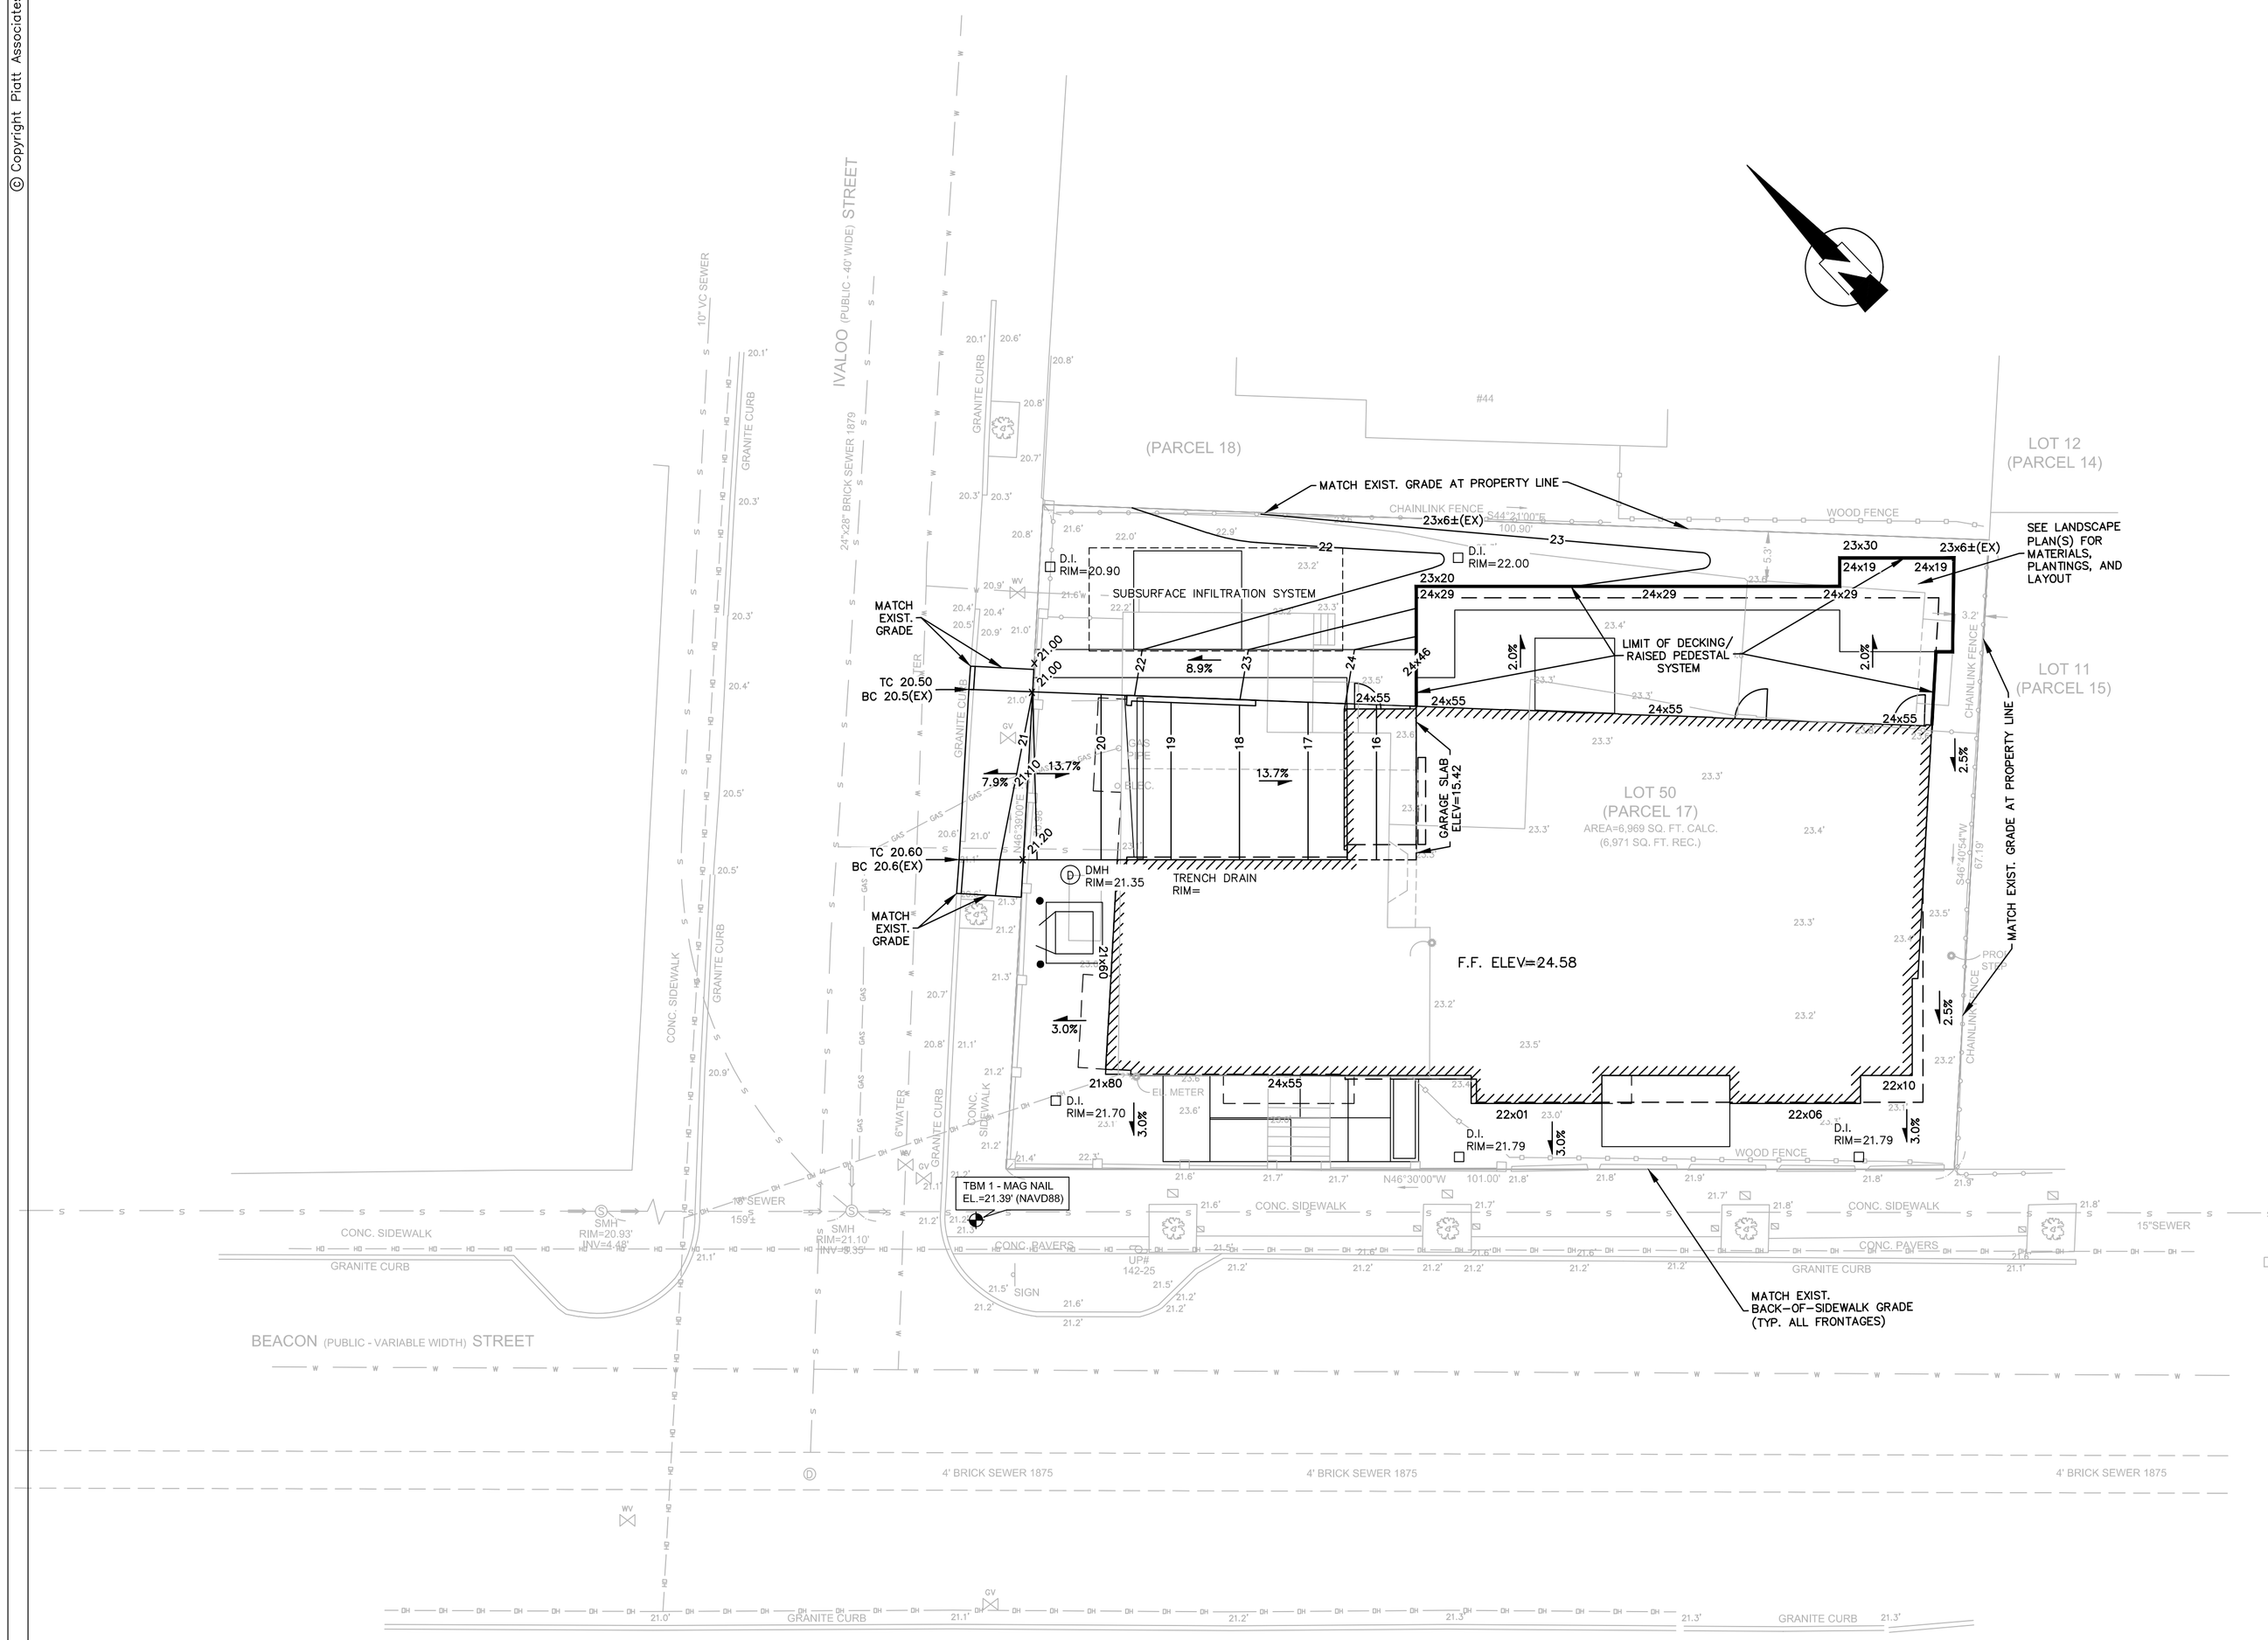

0 10 20 30
SCALE IN FEET
SCALE: 1"=10'

205 Beacon St.

SOMERVILLE, MA

Civil Engineer
Sherwood Consulting & Design, LLC
P.O. Box 485
Norwood, MA 02062
617-945-0940

Owner
PIATT LLC

Architect
PIATT ASSOCIATES ARCHITECTURE
Milton, MA Tel 617.296.7300

GENERAL NOTES:

1. THIS DRAWING MUST BE USED IN CONJUNCTION WITH THE STRUCTURAL DRAWINGS, AND MECHANICAL, ELECTRICAL, PLUMBING & FIRE PROTECTION DRAWINGS. PROJECT PARTICIPANTS SHOULD REPORT & RESOLVE INCONSISTENCIES WITH THE ARCHITECT & OBTAIN THE ARCHITECT'S APPROVAL BEFORE PROCEEDING WITH WORK.

2. DO NOT SCALE MANUALLY OR ELECTRONICALLY FROM THIS DRAWING

3. CONTRACTOR SHALL VERIFY ALL DIMENSIONS & CONDITIONS BEFORE PROCEEDING WITH ANY WORK, AND SHALL BE RESPONSIBLE FOR SAME.

COMMONWEALTH OF MASSACHUSETTS
JOSEPH OLIVEIRA
CIVIL
No. 41681
REGISTERED PROFESSIONAL ENGINEER
2/17/2021

Stamped By:

Drawn By:

Checked By:

Date: 11.3.2020

Revisions

1	DPW SUBMISSION	2.17.2021

SITE PLAN NO:

Drawing Title:

Site Grading

Scale:

CHECK SET ☐ BID SET ☐ PERMIT SET ☐ CONSTRUCTION SET ☐

Sheet No. C.02