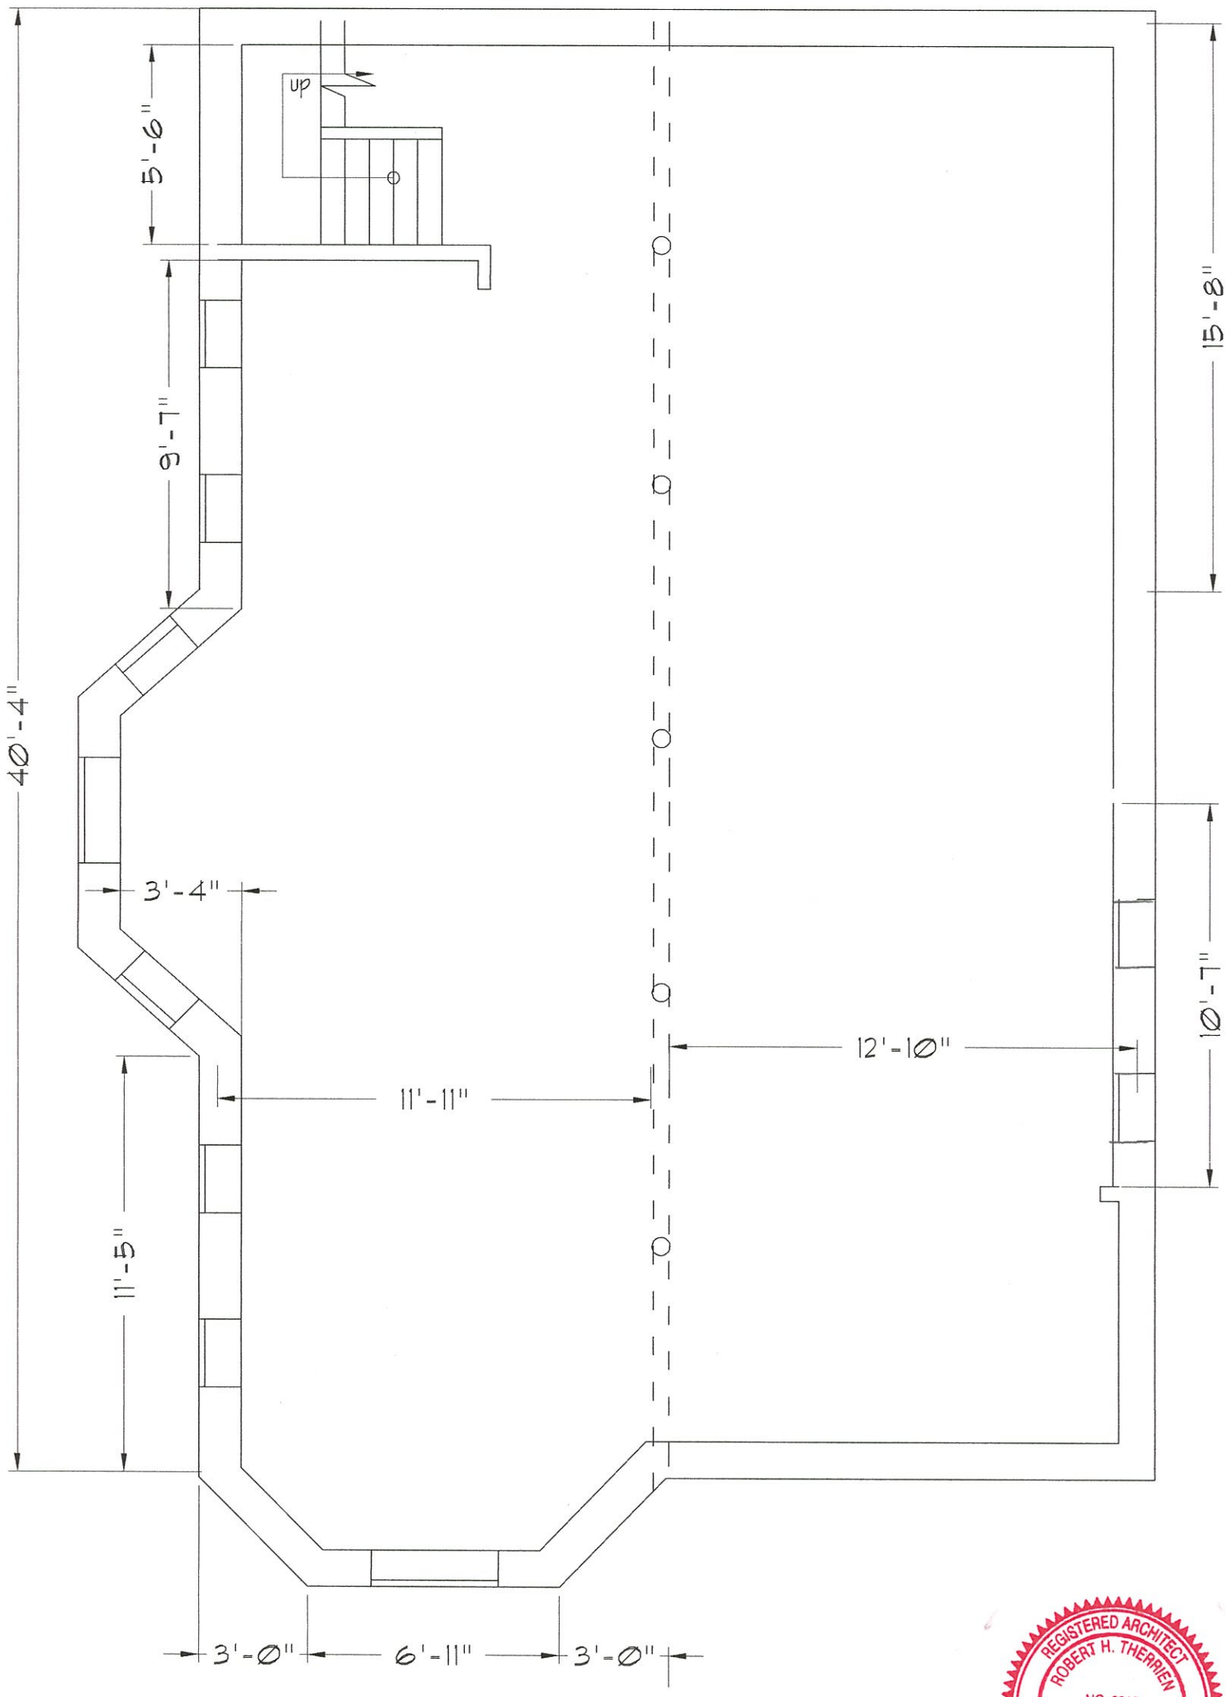

REGISTERED ARCHITECT
ROBERT H. THERRIEN
NO. 6018
HULL
MASS.
COMMONWEALTH OF MASSACHUSETTS

A-0	PROPOSED ADDITION AND INTERIOR RENOVATION 96 wheatland st Somerville, Ma	Rev. Date Description 1 04.23.2018	By	Dizdarson *Construction* Foxboro, Ma 617 291 2298	Existing Basement Plan Scale: 1/4"=1'-0"

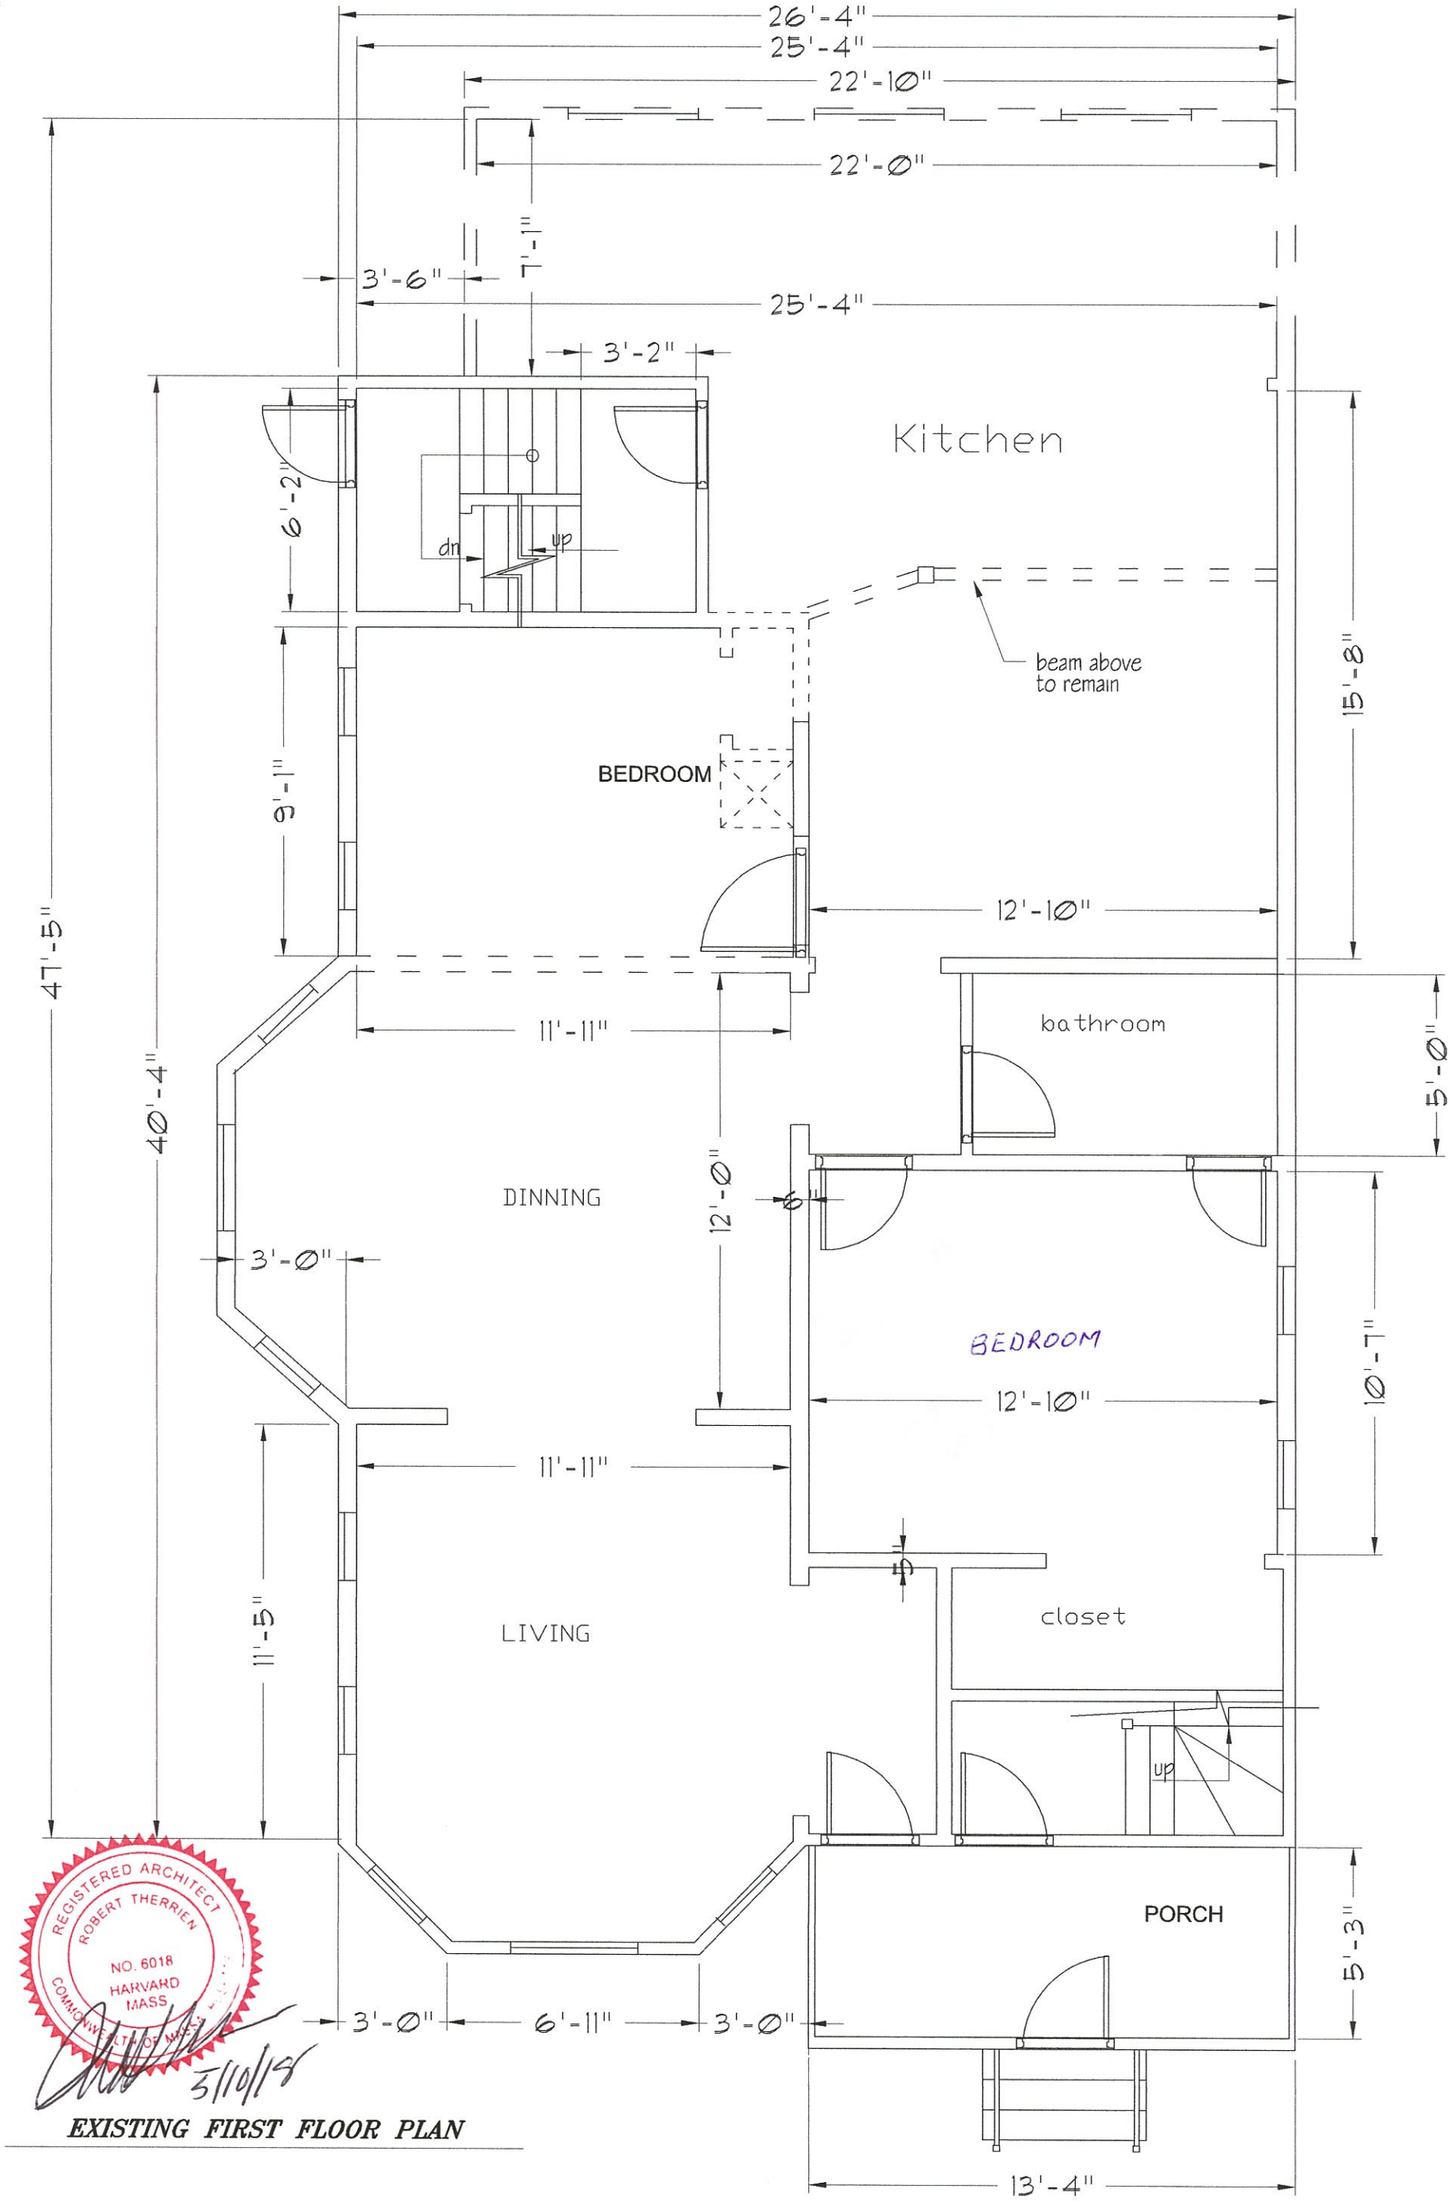

REGISTERED ARCHITECT
ROBERT THERRIEN
NO. 6018
HARVARD
MASS.
COMMONWEALTH OF MASSACHUSETTS

5/10/18

EXISTING FIRST FLOOR PLAN

A-1	PROPOSED ADDITION & INTERIOR RENOVATION 96 Wheatland St. Somerville, MA	**Dizdarson** ***Construction*** **Foxboro, Ma** **617 291 2298**	**Existing First Floor Plan** **Scale: 1/4"=1'-0"**

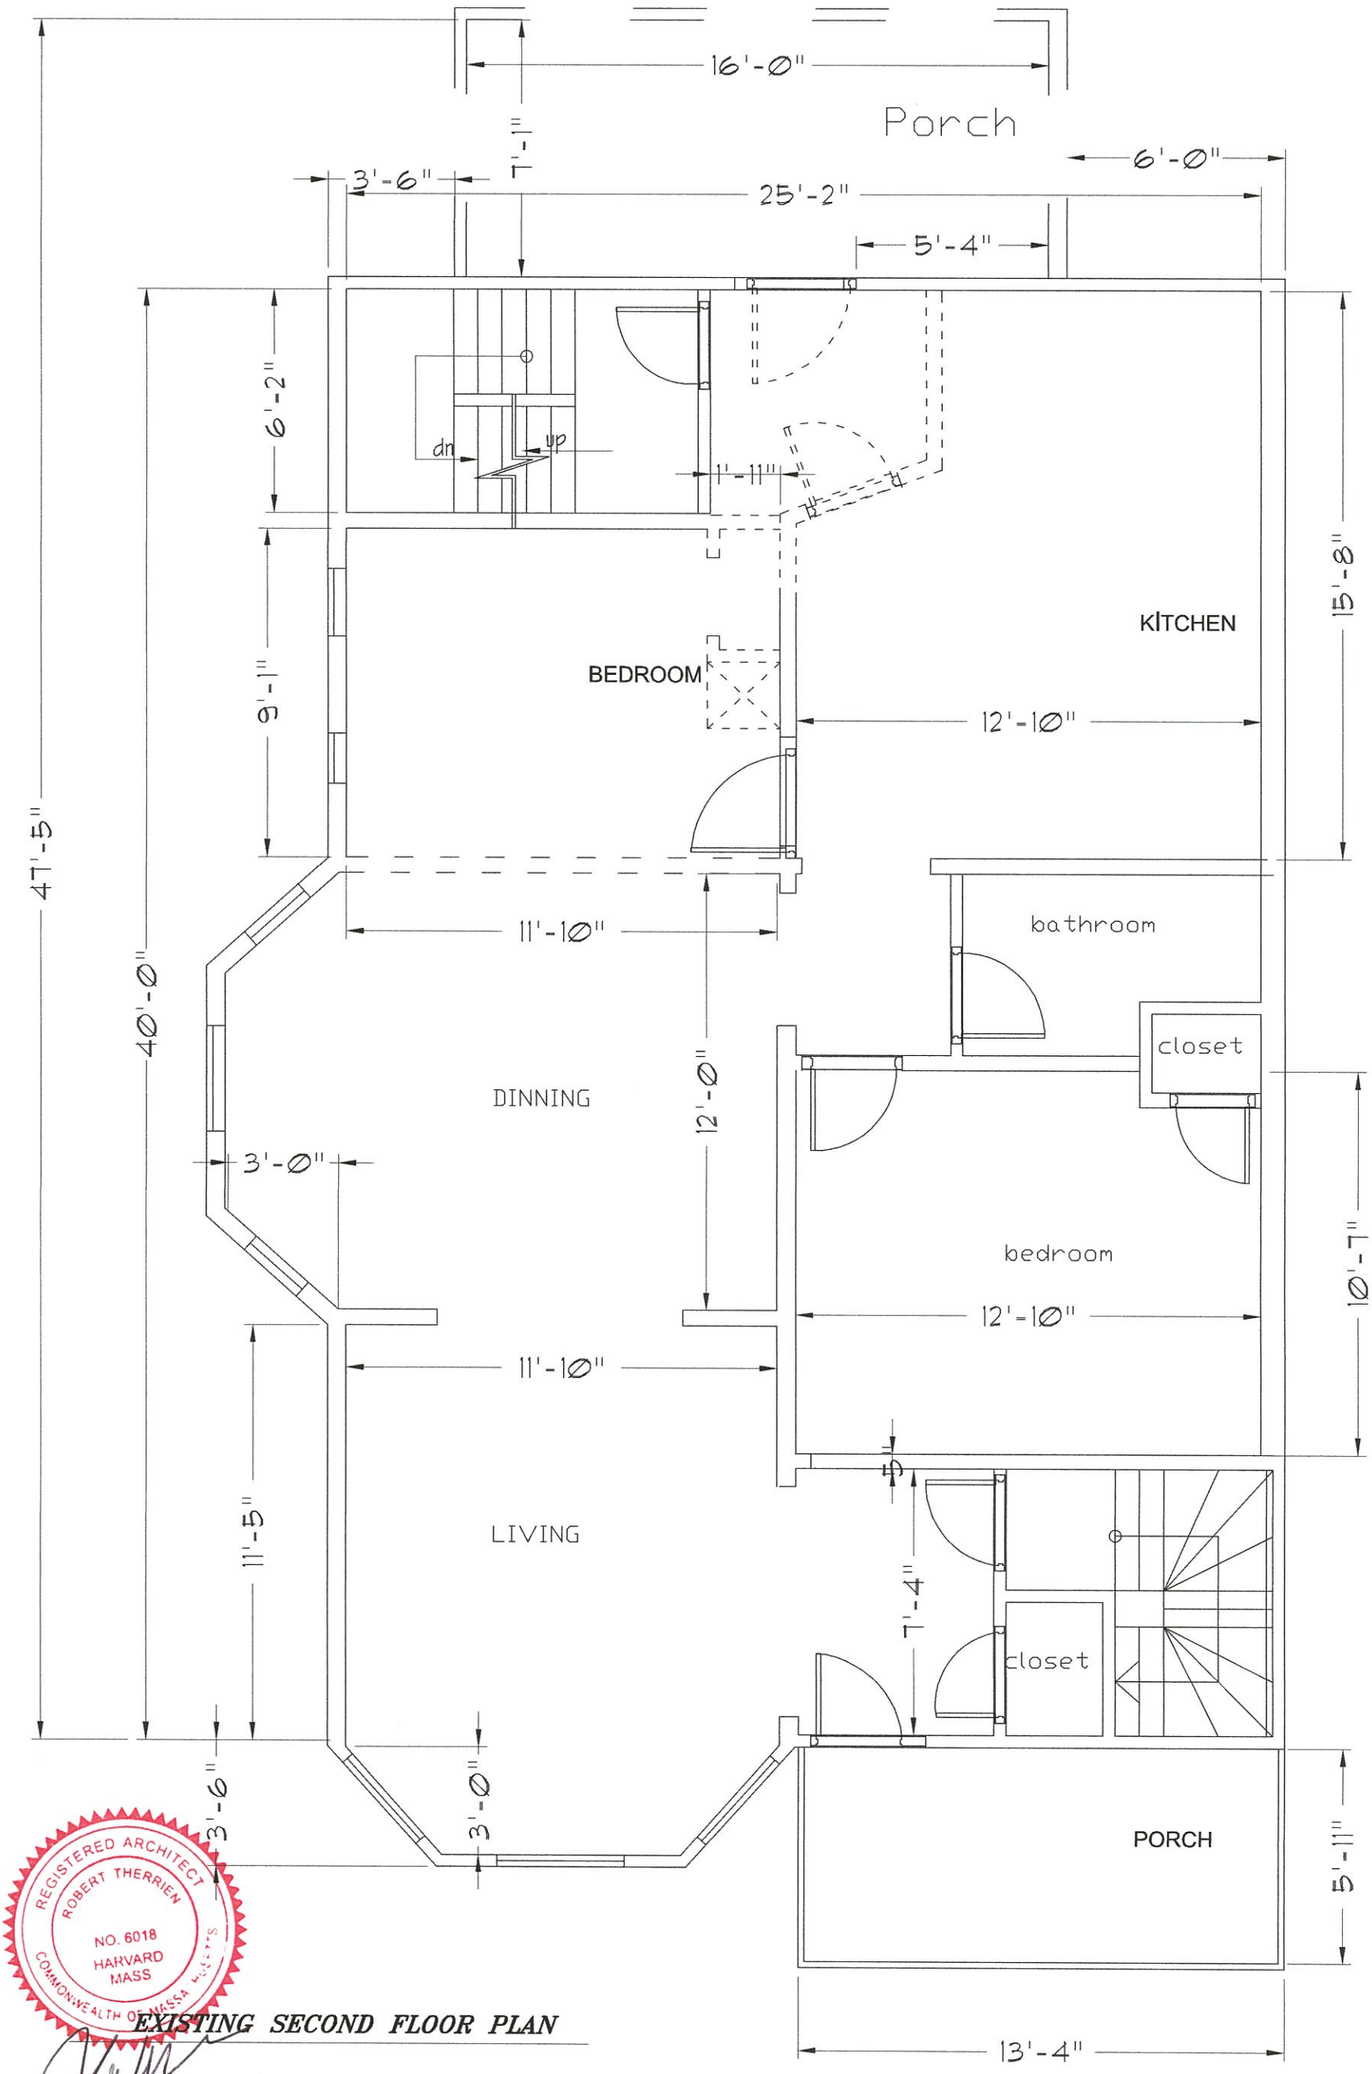

REGISTERED ARCHITECT
ROBERT THERRIEN
NO. 6018
HARVARD
MASS
COMMONWEALTH OF MASSACHUSETTS

5/10/18

EXISTING SECOND FLOOR PLAN

A-2	PROPOSED ADDITION & INTERIOR RENOVATION 96 Wheatland St. Somerville, MA	**Dizdarson** ***Construction*** **Foxboro, Ma** **617 291 2298**	**Existing Second Floor Plan** **Scale: 1/4"=1'-0"**

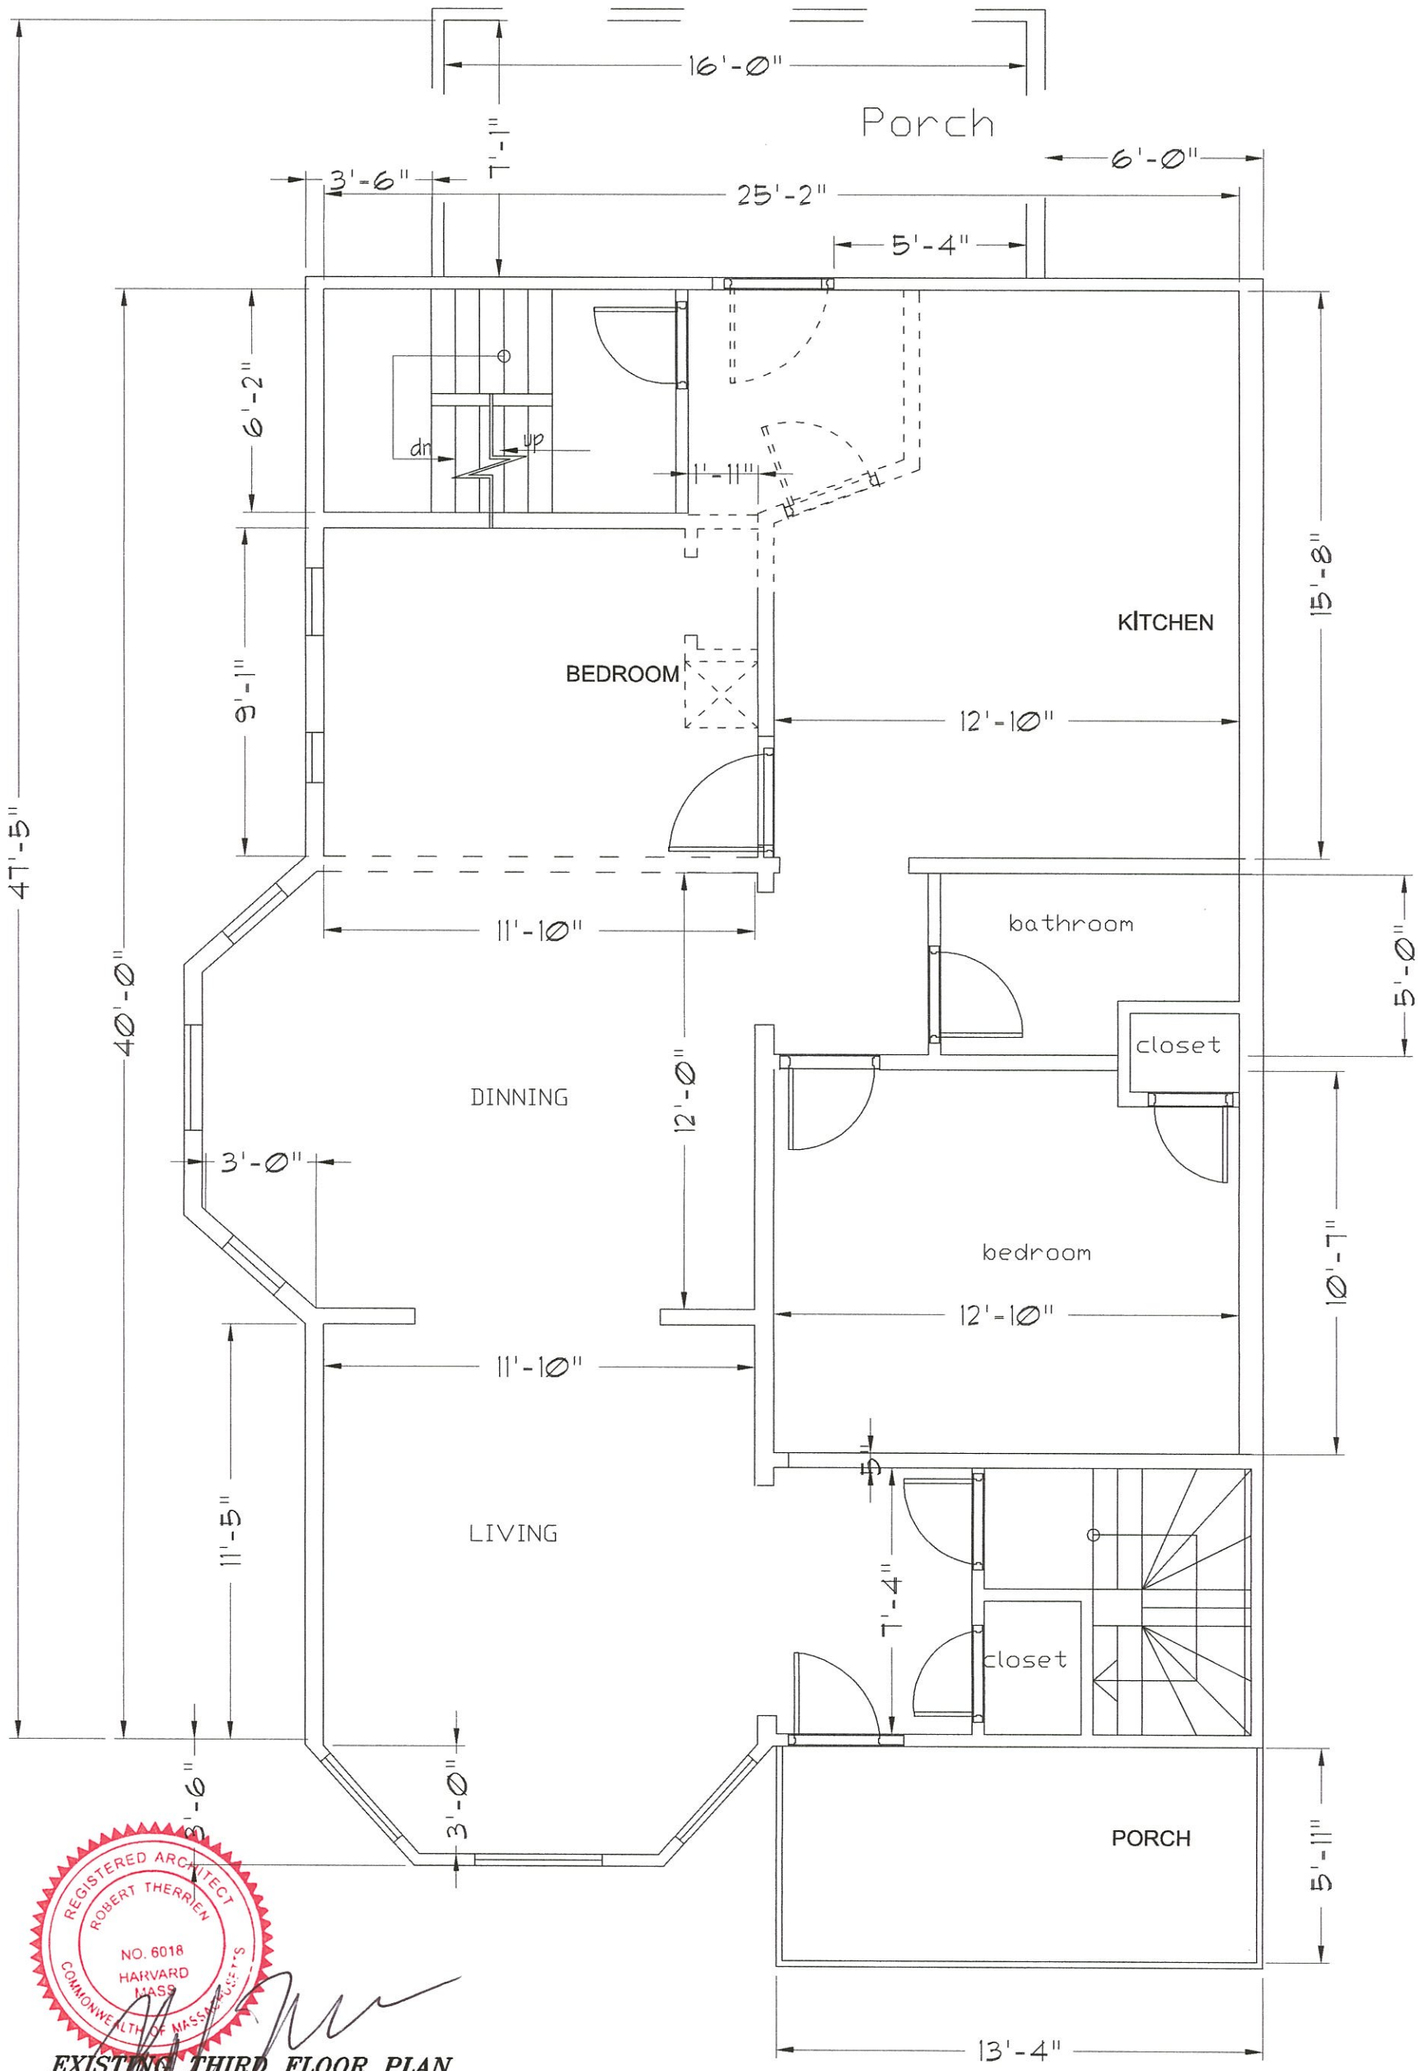

REGISTERED ARCHITECT
ROBERT THERRIEN
NO. 6018
HARVARD
MASS
COMMONWEALTH OF MASSACHUSETTS

EXISTING THIRD FLOOR PLAN

5/10/18

A-3	PROPOSED ADDITION & INTERIOR RENOVATION 96 Wheatland St. Somerville, MA	**Dizdarson** ***Construction*** **Foxboro, Ma** **617 291 2298**	**Existing Third Floor Plan** **Scale: 1/4"=1'-0"**

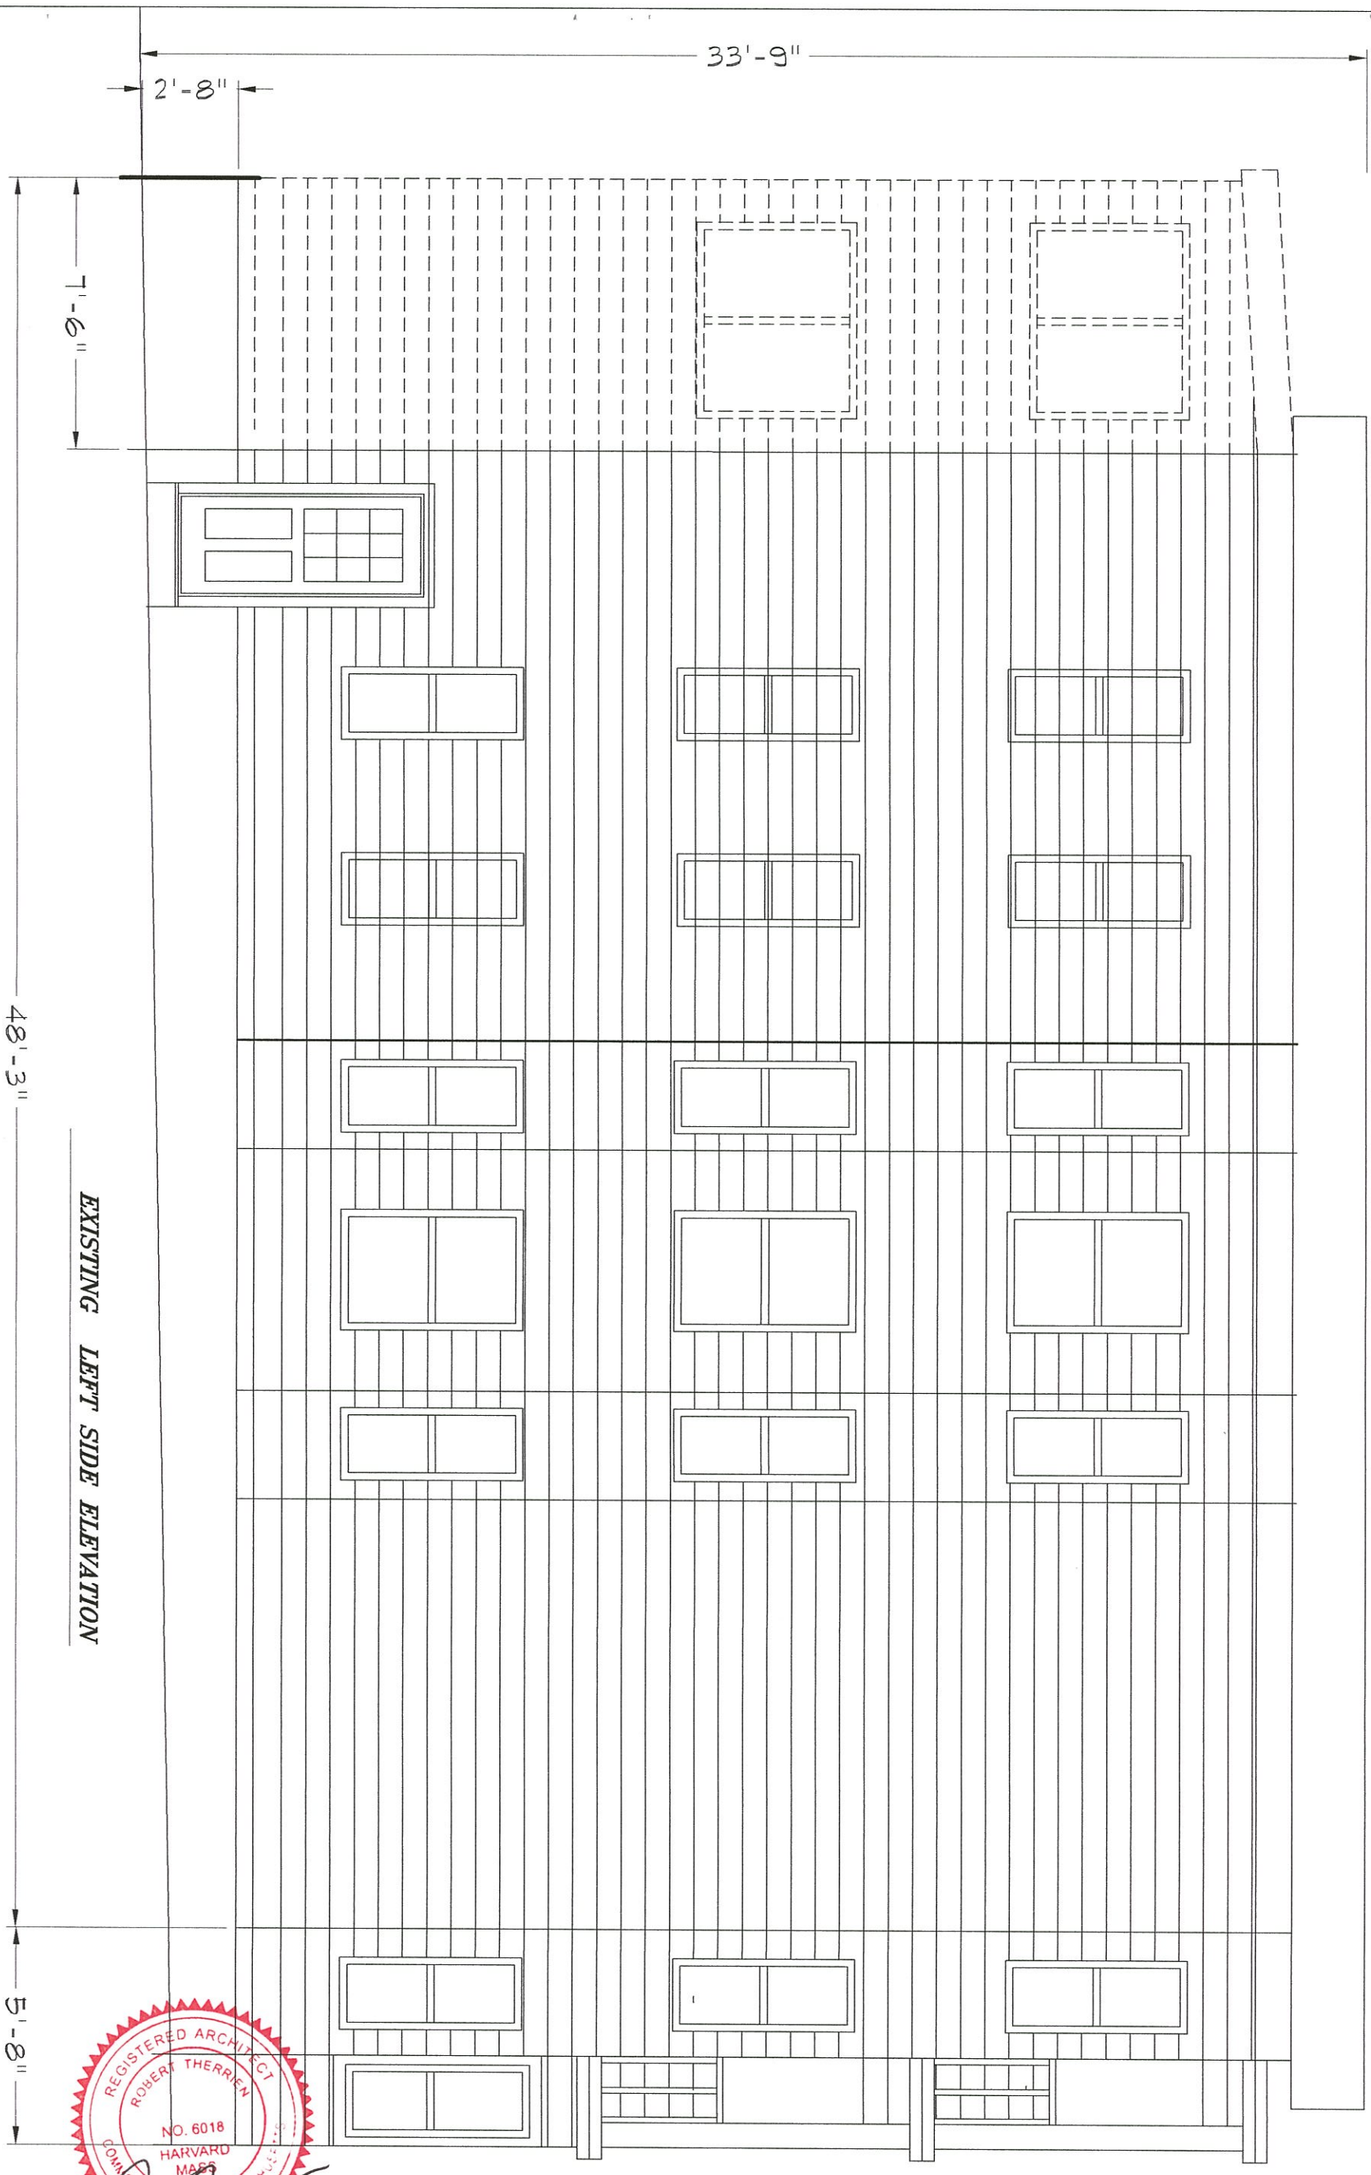

A-4

PROPOSED ADDITION & INTERIOR RENOVATION

96 Wheatland St.
Somerville, MA

Rev.	Date	Description	By
1			

Dizdarson
Construction
Foxboro, Ma
617 291 2298

Existing left elevation

Scale: 1/4"=1'-0"

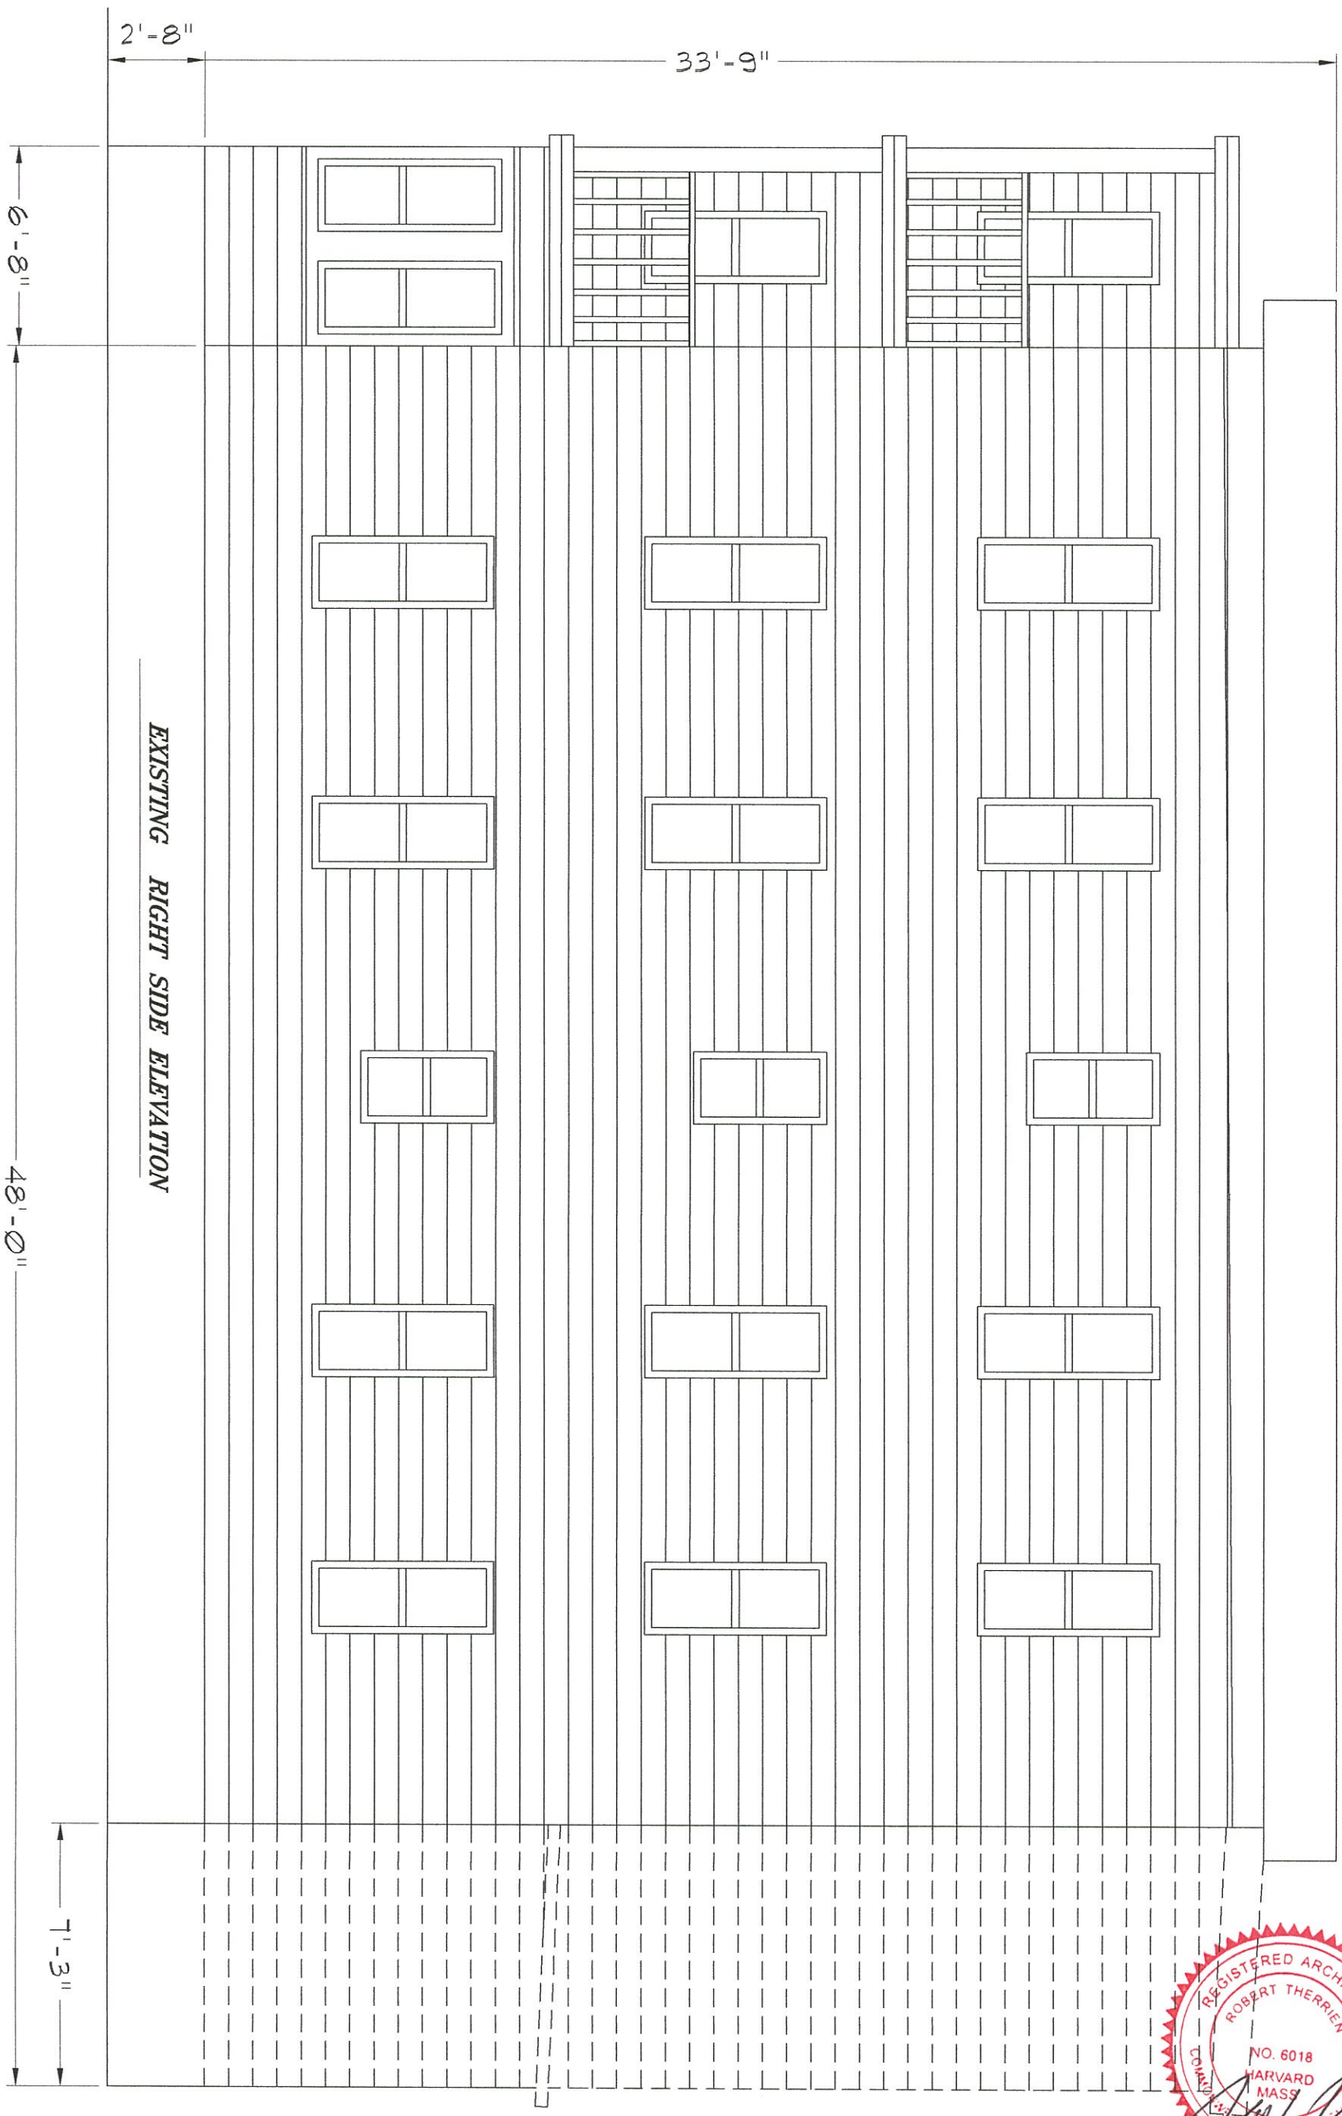

REGISTERED ARCHITECT
ROBERT THERRIEN
NO. 6018
HARVARD
MASS

5/10/18

A-5

PROPOSED ADDITION &
INTERIOR RENOVATION
96 Wheatland St.
Somerville, MA

Rev.	Date	Description	By
1			

Dizdarson
Construction
Foxboro, Ma
617 291 2298

Existing right elevation

Scale: 1/4"=1'-0"

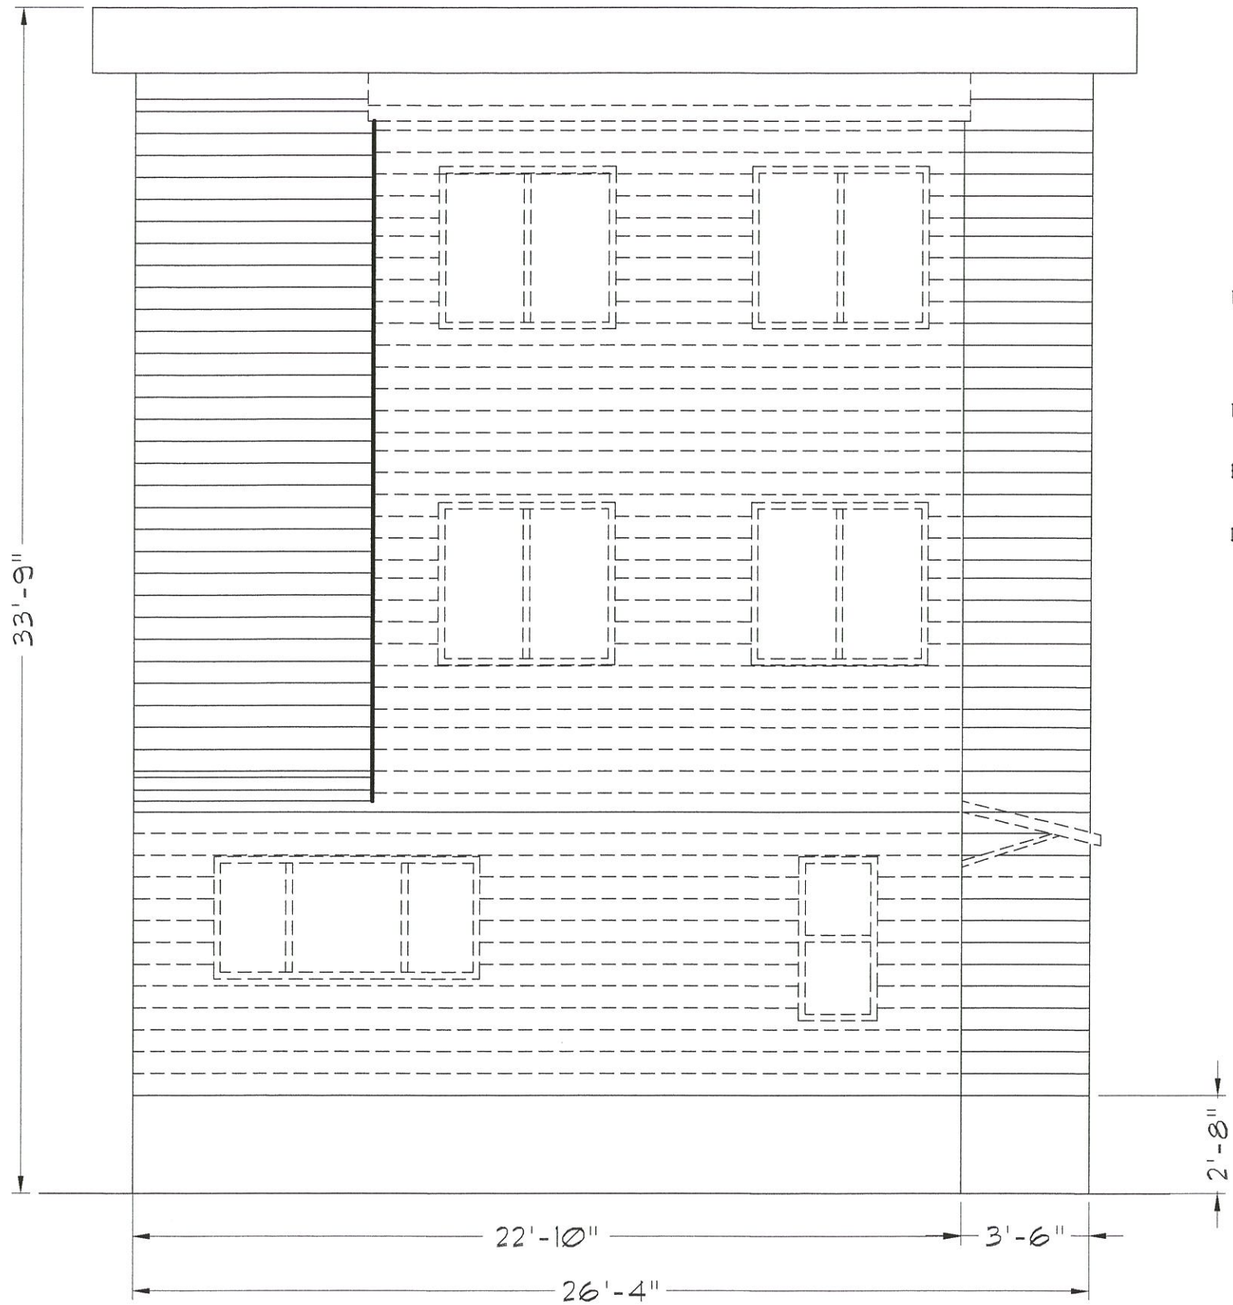

EXISTING REAR ELEVATION

Legend

New 2x4 Wall

New

Existing

Demolition

REGISTERED ARCHITECT
ROBERT THERRIEN
NO. 6018
HARVARD
MASS
COMMONWEALTH OF MASSACHUSETTS

3/19/18

Existing Back elevation

Scale: 1/4"=1'-0"

Dizdarson *Construction*
Foxboro, Ma
617 291 2298

Rev.	Date	Description	By

PROPOSED ADDITION &
INTERIOR RENOVATION
96 Wheatland St.
Somerville, MA

A-6

REGISTERED ARCHITECT
ROBERT H. THERRIEN
NO. 6018
COMMONWEALTH OF MASSACHUSETTS

6/11/18

Proposed left elevation

Scale: 1/4"=1'-0"

Dizdarson
Construction
Foxboro, Ma
617 291 2298

Rev.	Date	Description	By
1	04.23.2018		

PROPOSED ADDITION AND INTERIOR RENOVATION

96 wheatland st
Somerville, Ma

A-7

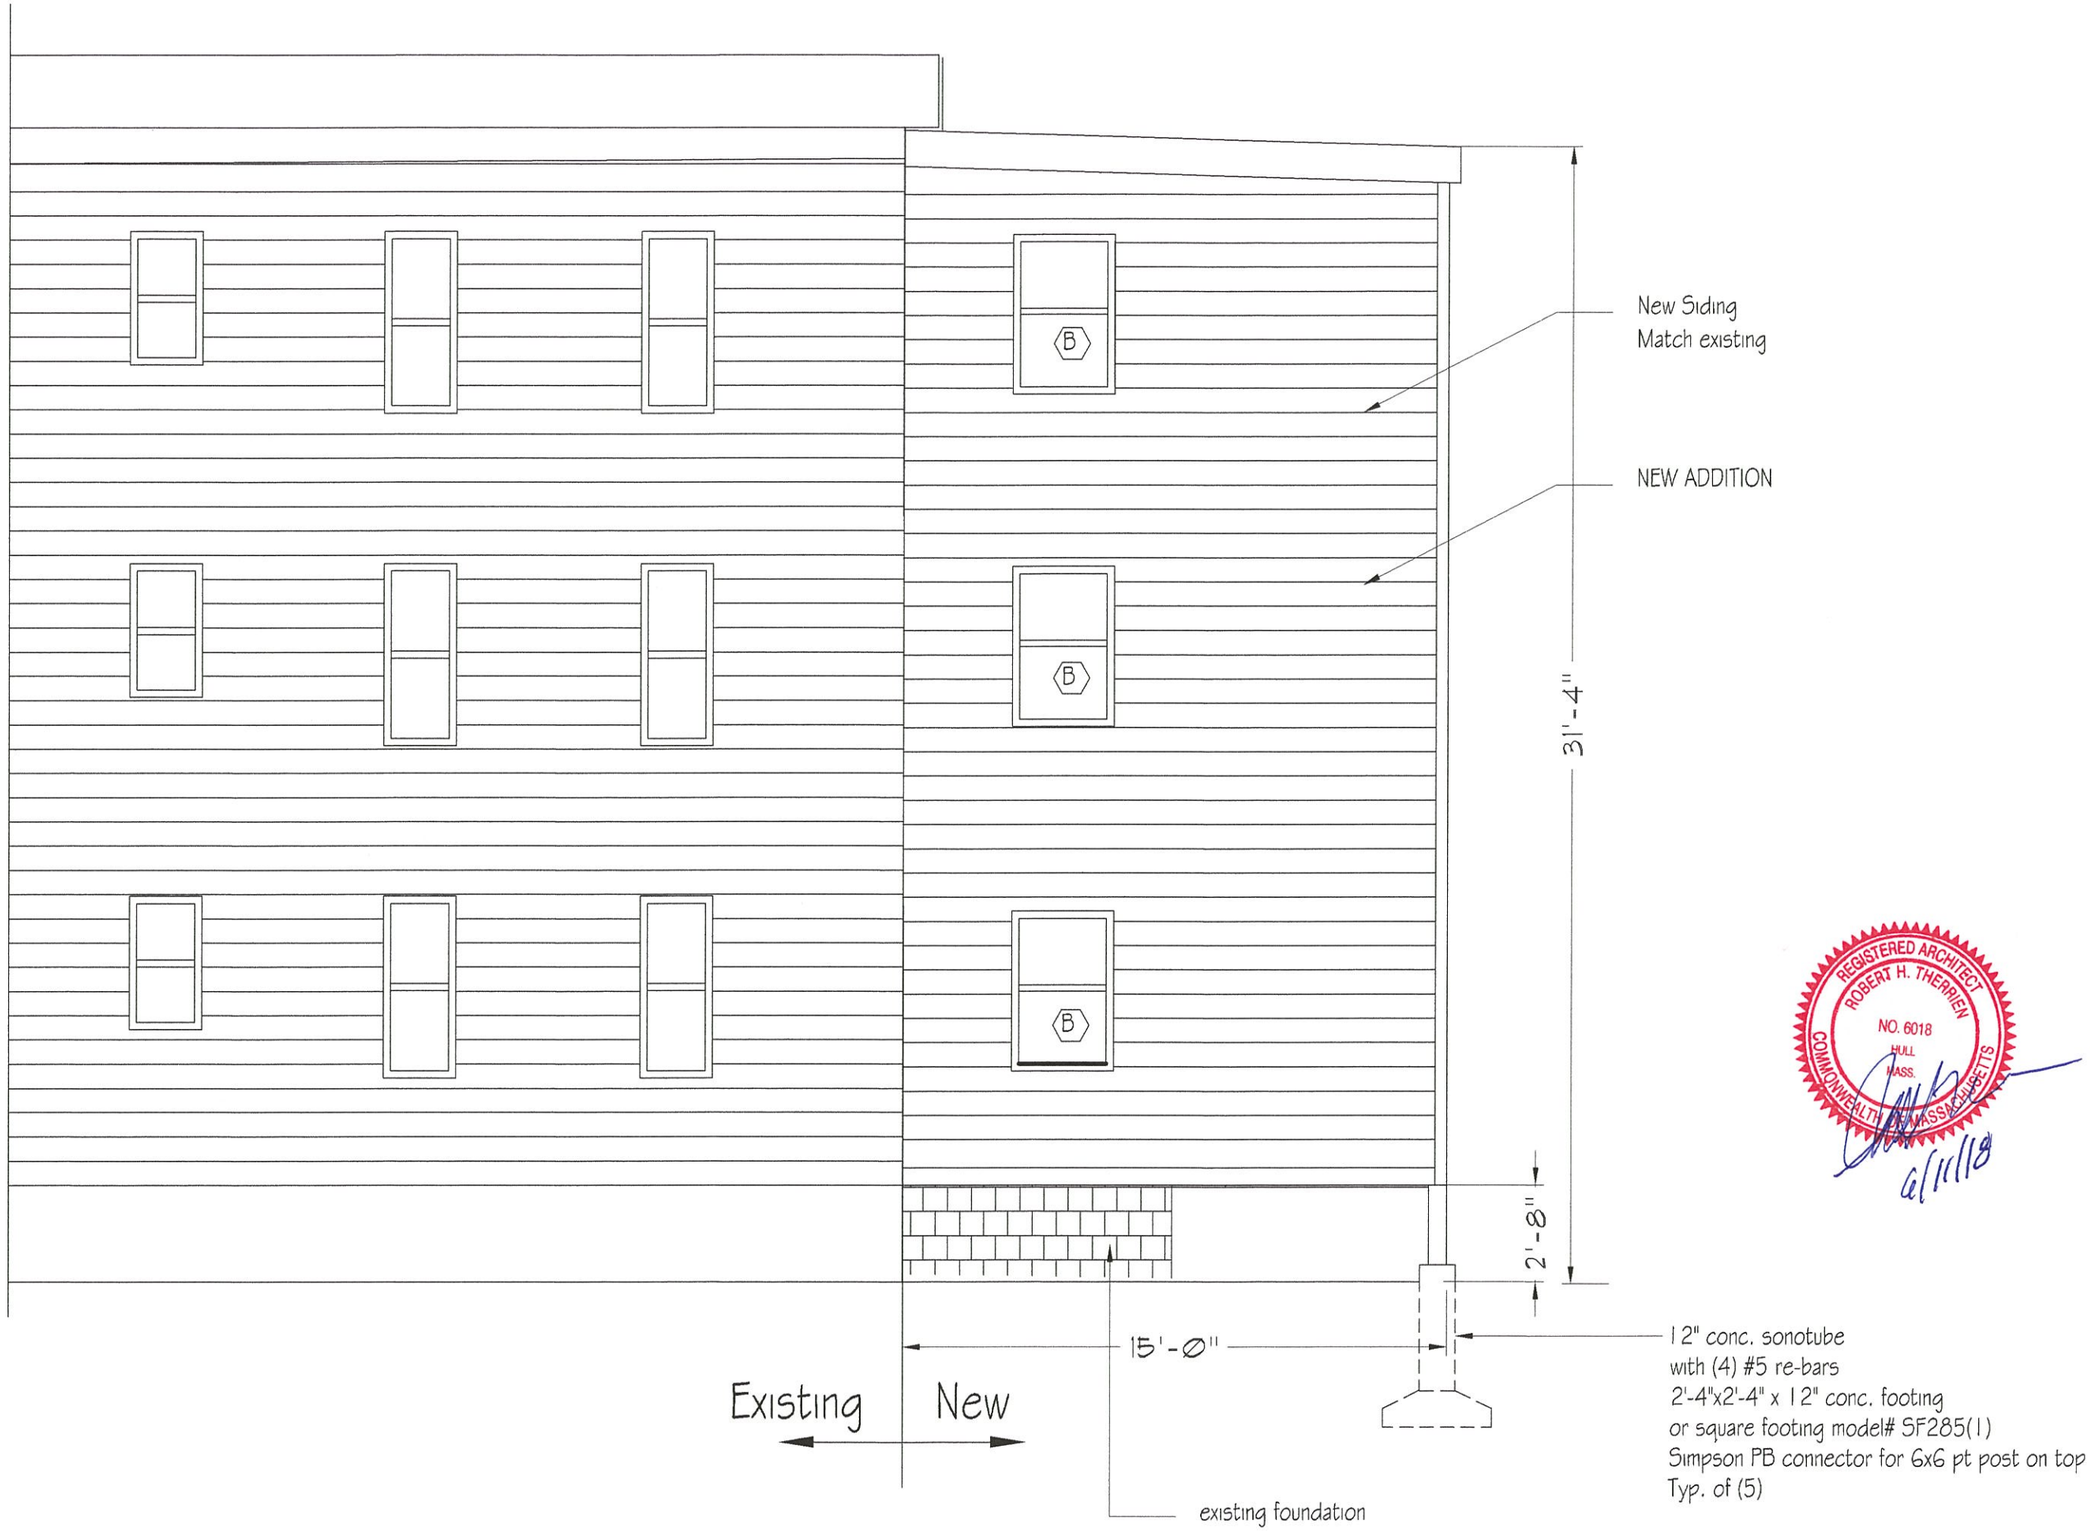

Proposed right elevation

Scale: 1/4"=1'-0"

Dizdarson Construction
Foxboro, Ma
617 291 2298

Rev.	Date	Description	By
1	04.23.2018		

PROPOSED ADDITION AND INTERIOR RENOVATION

96 wheatland st
Somerville, Ma

A-8

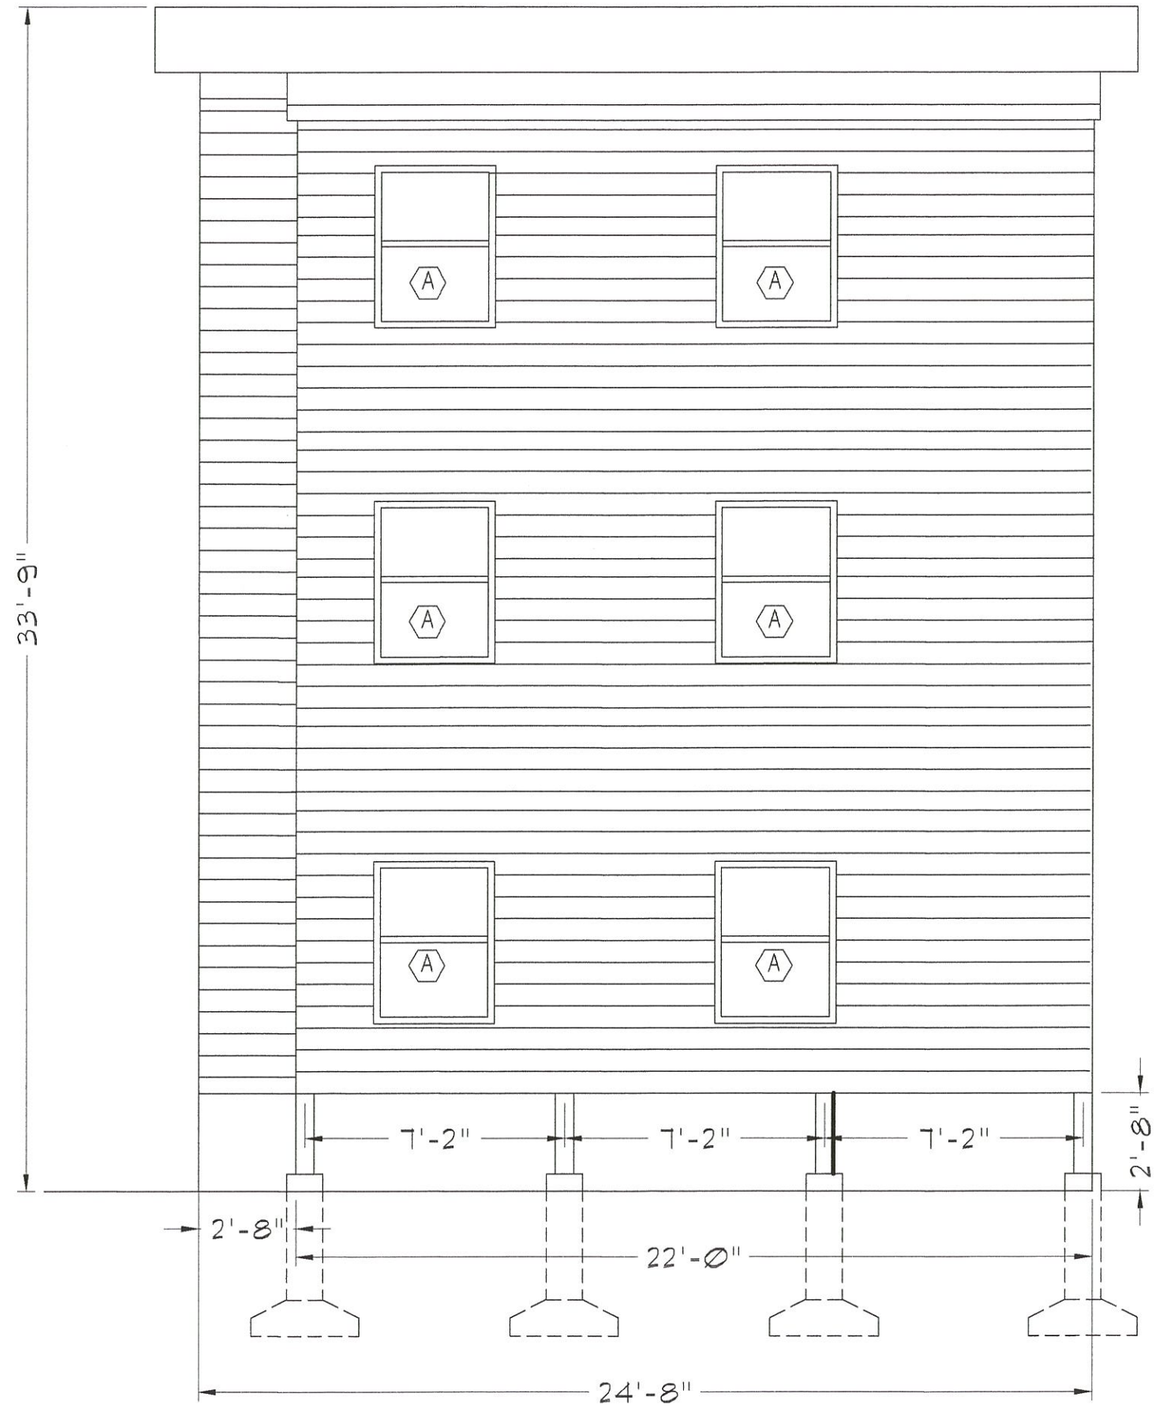

WINDOW SCHEDULE

MARK	QTY.	SIZE		TYPE	MATERIAL	NOTES
		WIDTH	HEIGHT			
A	12	3'-1 1/8"	4'-8 7/8"	TW3846	Vinyl	double hung
3	3	2'-2 1/8"	3'-11 1/4"	TW2446	Vinyl	double hung, tempered glass
3	3	5'-2 1/8"	4'-2"	CN33	Vinyl	3 LITE CASEMENT WINDOW

DOOR SCHEDULE

MARK	QTY.	SIZE		TYPE	MATERIAL
		WIDTH	HEIGHT		
01	1	2'-8"		Solid	OAK
02	1	2'-8"	6'-8"	Solid	OAK
03	1	2'-8"	6'-8"	Solid	OAK
04	1	2'-8"	6'-8"	Solid	OAK
05	1	2'-8"	6'-8"	Solid	OAK
06	1	2'-8"	6'-8"	Solid	OAK
07	1	2'-8"	6'-8"	Solid	OAK
08	1	2'-8"	6'-8"	Solid	OAK
09	1	2'-8"	6'-8"	Solid	OAK

REGISTERED ARCHITECT
ROBERT H. THERRIEN
NO. 6018
HULL
MASS.
COMMONWEALTH OF MASSACHUSETTS

6/11/18

Existing Back elevation

Scale: 1/4"=1'-0"

Dizdarson Construction
Foxboro, Ma
617 291 2298

Rev.	Date	Description	By
1	04.23.2018		

PROPOSED ADDITION AND INTERIOR RENOVATION

96 wheatland st
Somerville, Ma

A-9

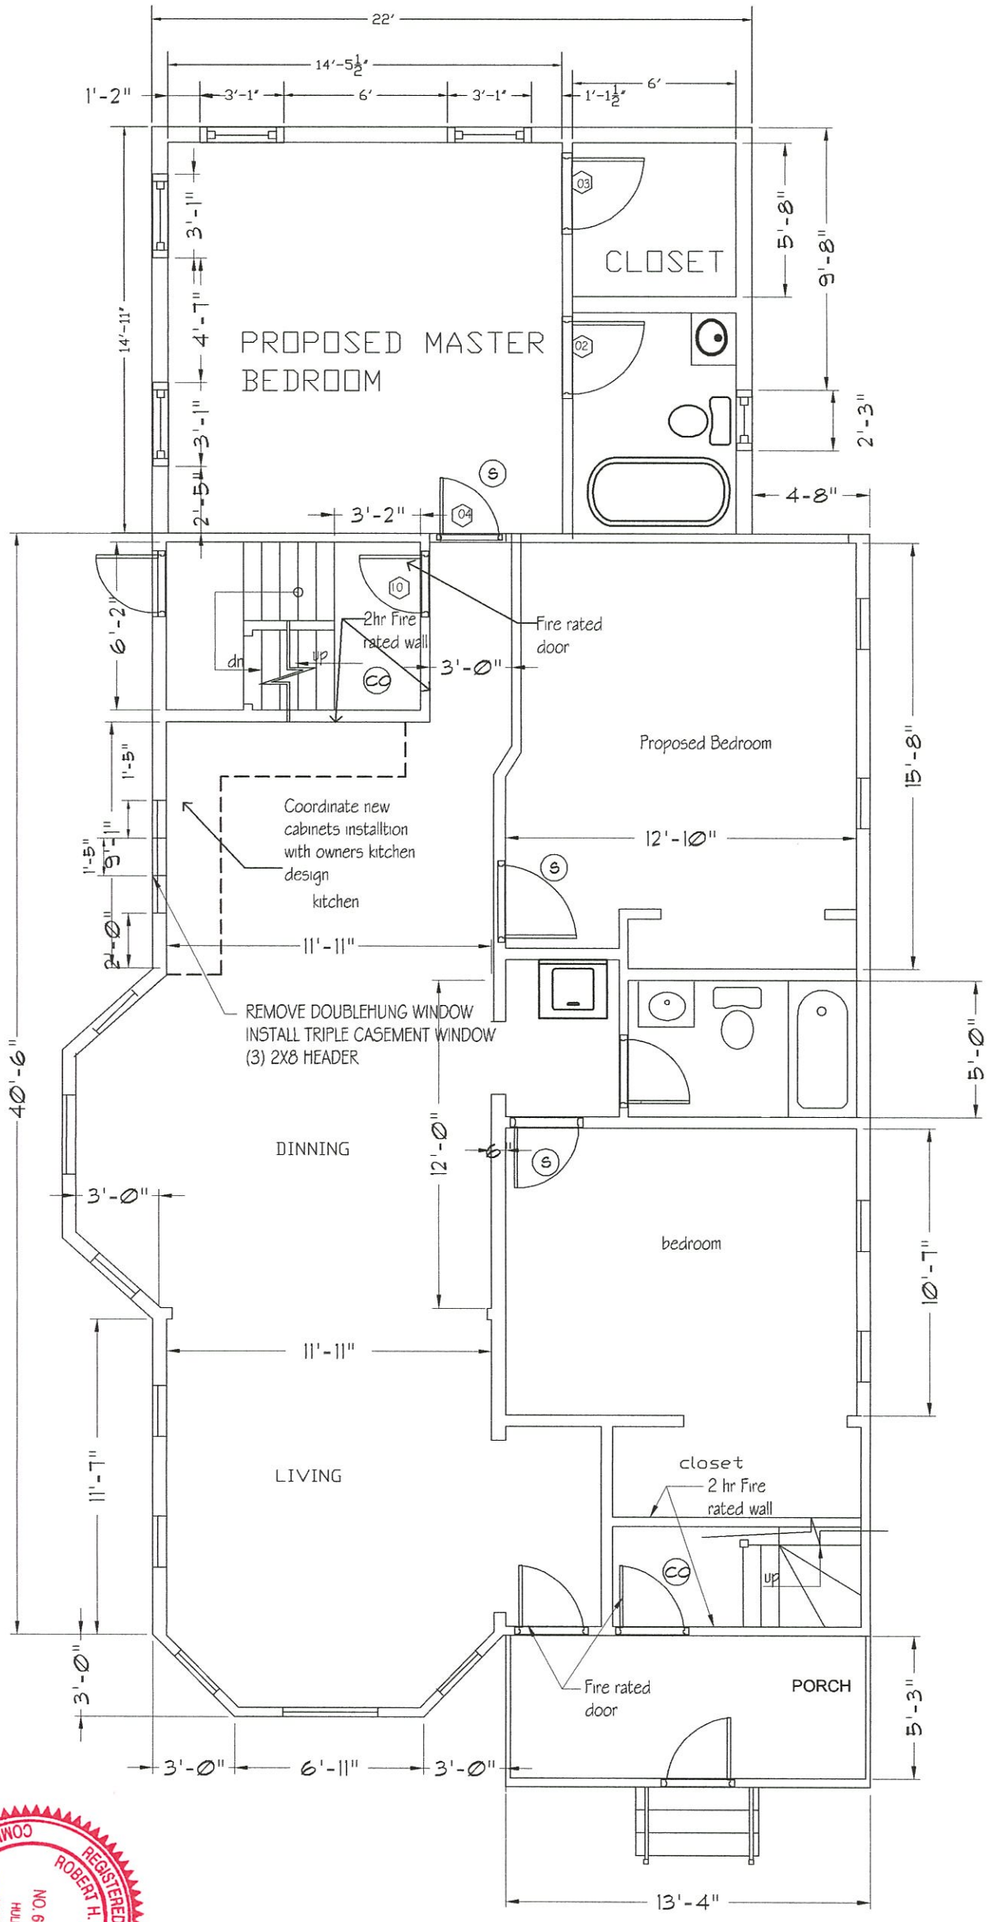

Legend

New	————
Exsisting	————
Demolition	- - - - - - - - - -
Smoke Detector	(S)
Smoke & carbon Detector	(CO)

A-10	PROPOSED ADDITION AND INTERIOR RENOVATION 96 wheatland st Somerville, Ma	**Dizdarson** ***Construction*** **Foxboro, Ma** **617 291 2298**	**Proposed First Floor Plan** **Scale: 3/16"=1'-0"**

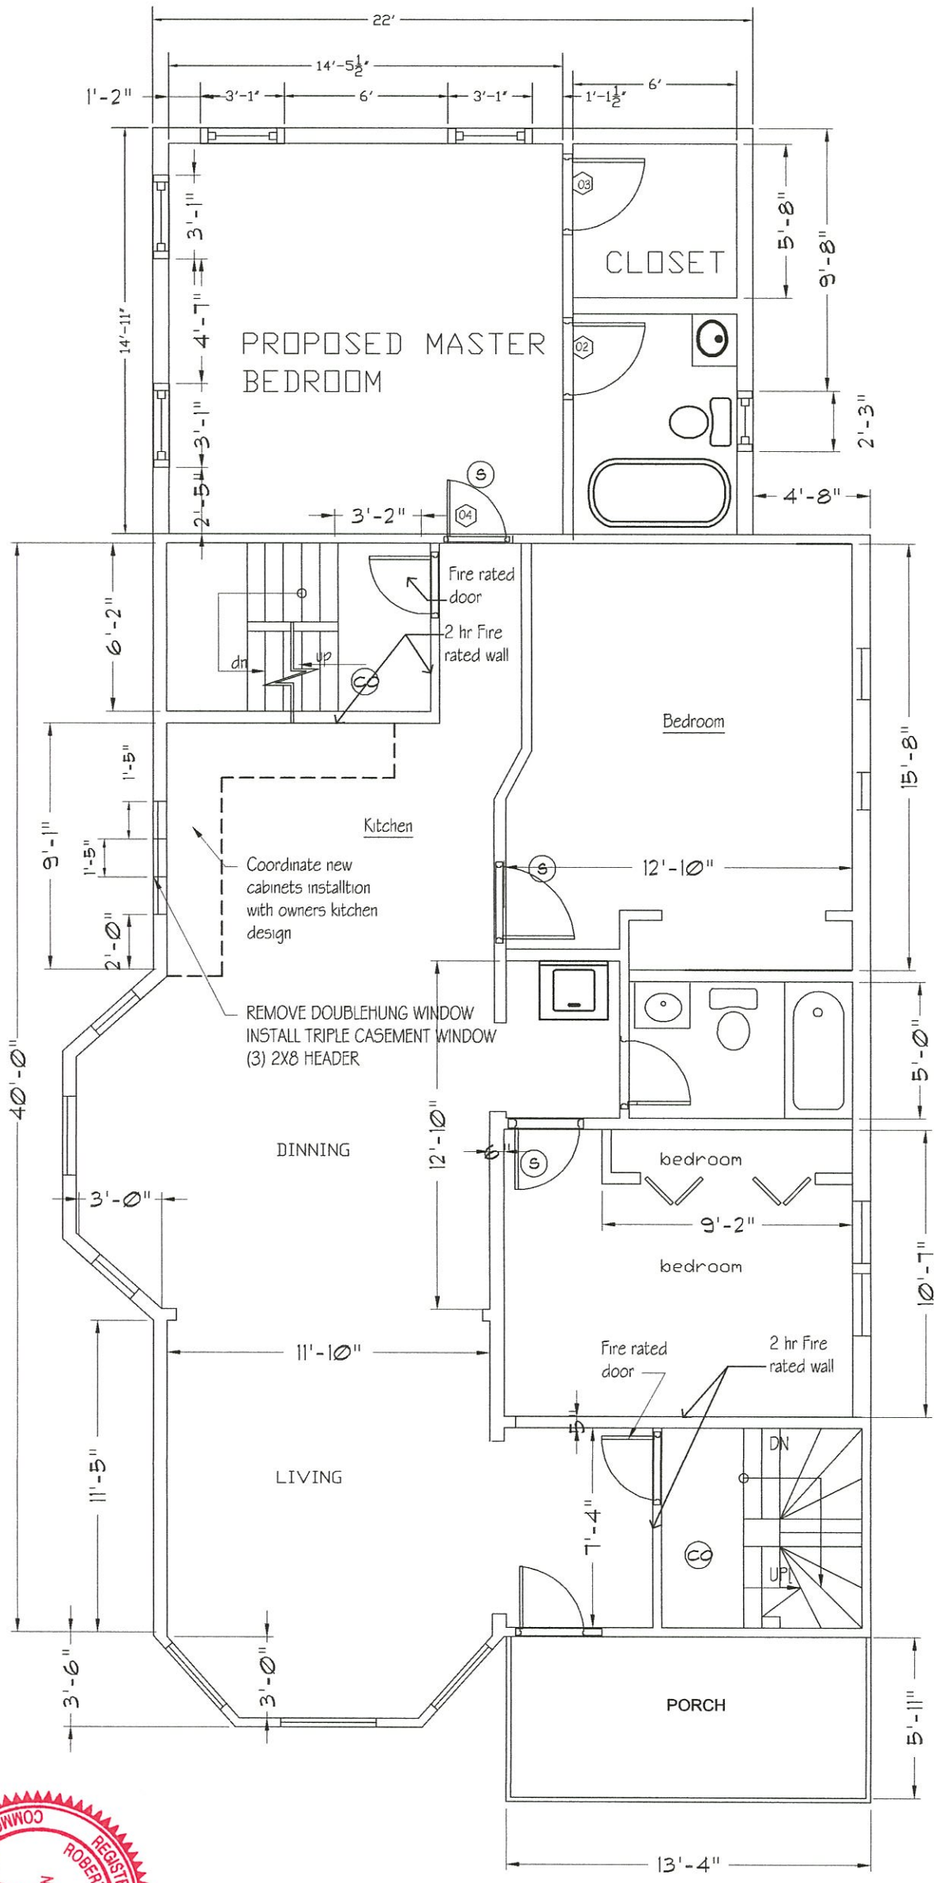

A-11	PROPOSED ADDITION AND INTERIOR RENOVATION 96 wheatland st Somerville, Ma	**Dizdarson** ***Construction*** **Foxboro, Ma** **617 291 2298**	**Proposed Second Floor Plan** **Scale: 3/16"=1'-0"**

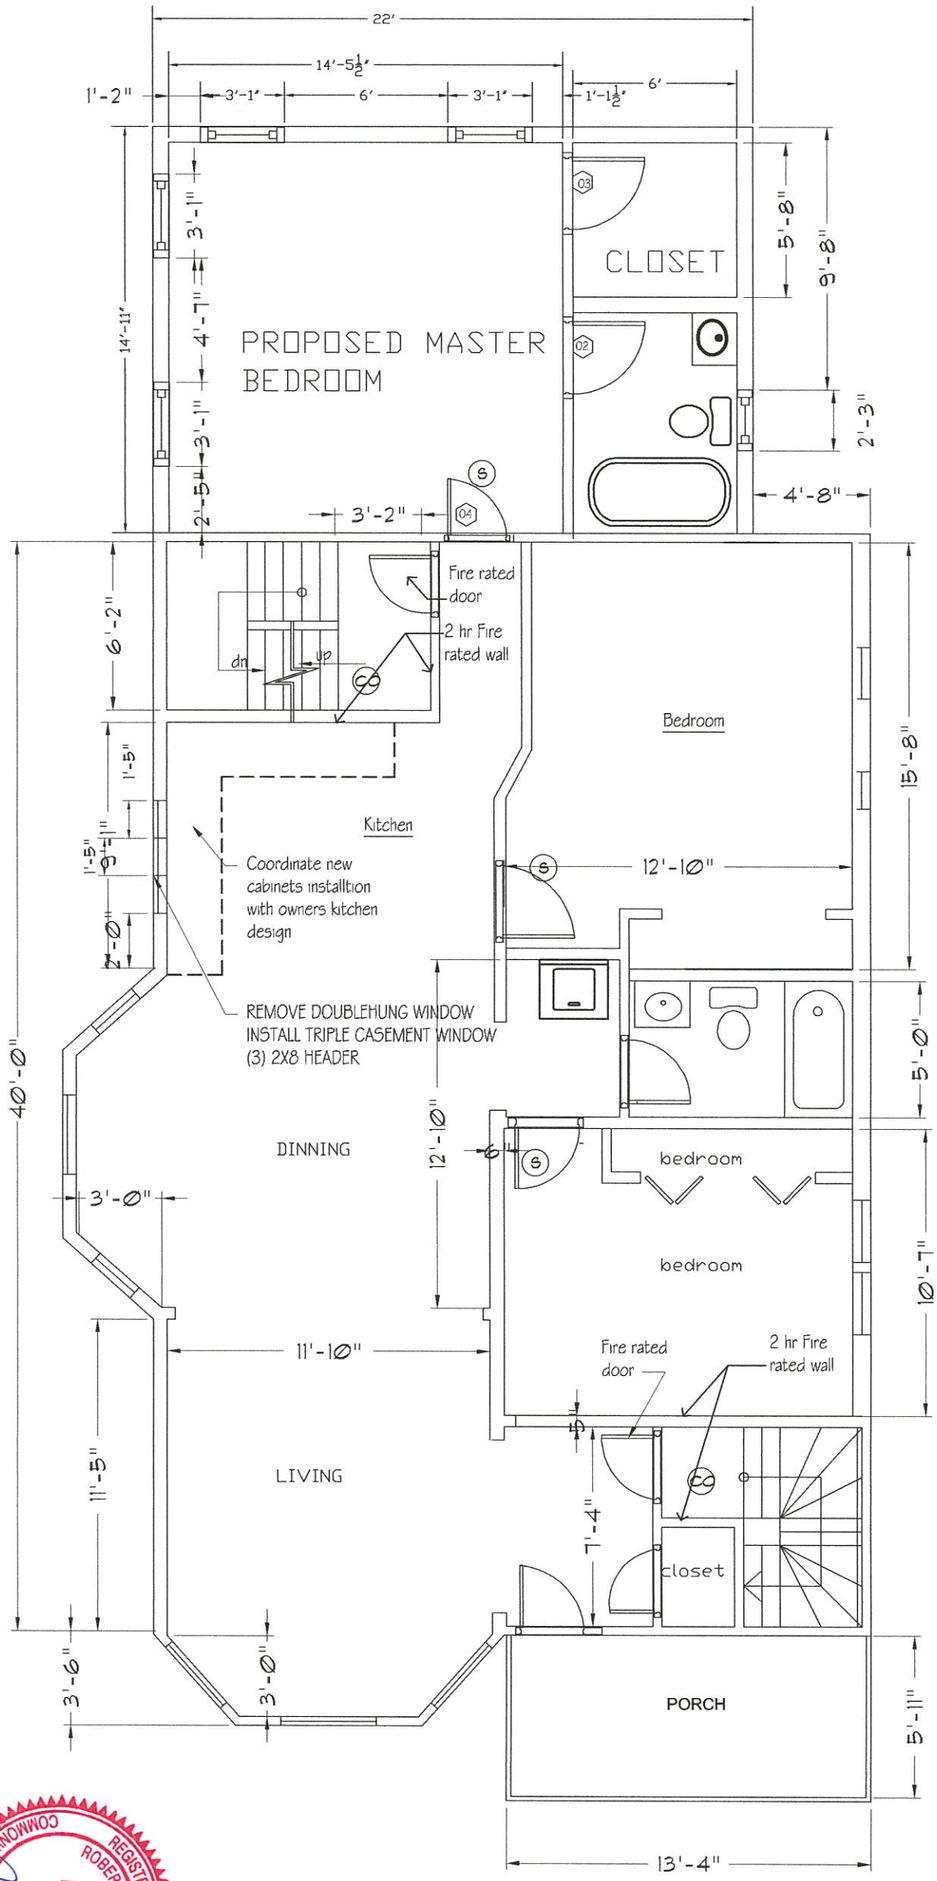

COMMONWEALTH OF MASSACHUSETTS
REGISTERED ARCHITECT
ROBERT H. THERRIEN
NO. 6018
MASS
HULL

A-12	PROPOSED ADDITION AND INTERIOR RENOVATION 96 wheatland st Somerville, Ma	Rev. / Date / Description / By 1 / 04.23.2018	Dizdarson *Construction* Foxboro, Ma 617 291 2298	Proposed Third Floor Plan Scale: 3/16"=1'-0"

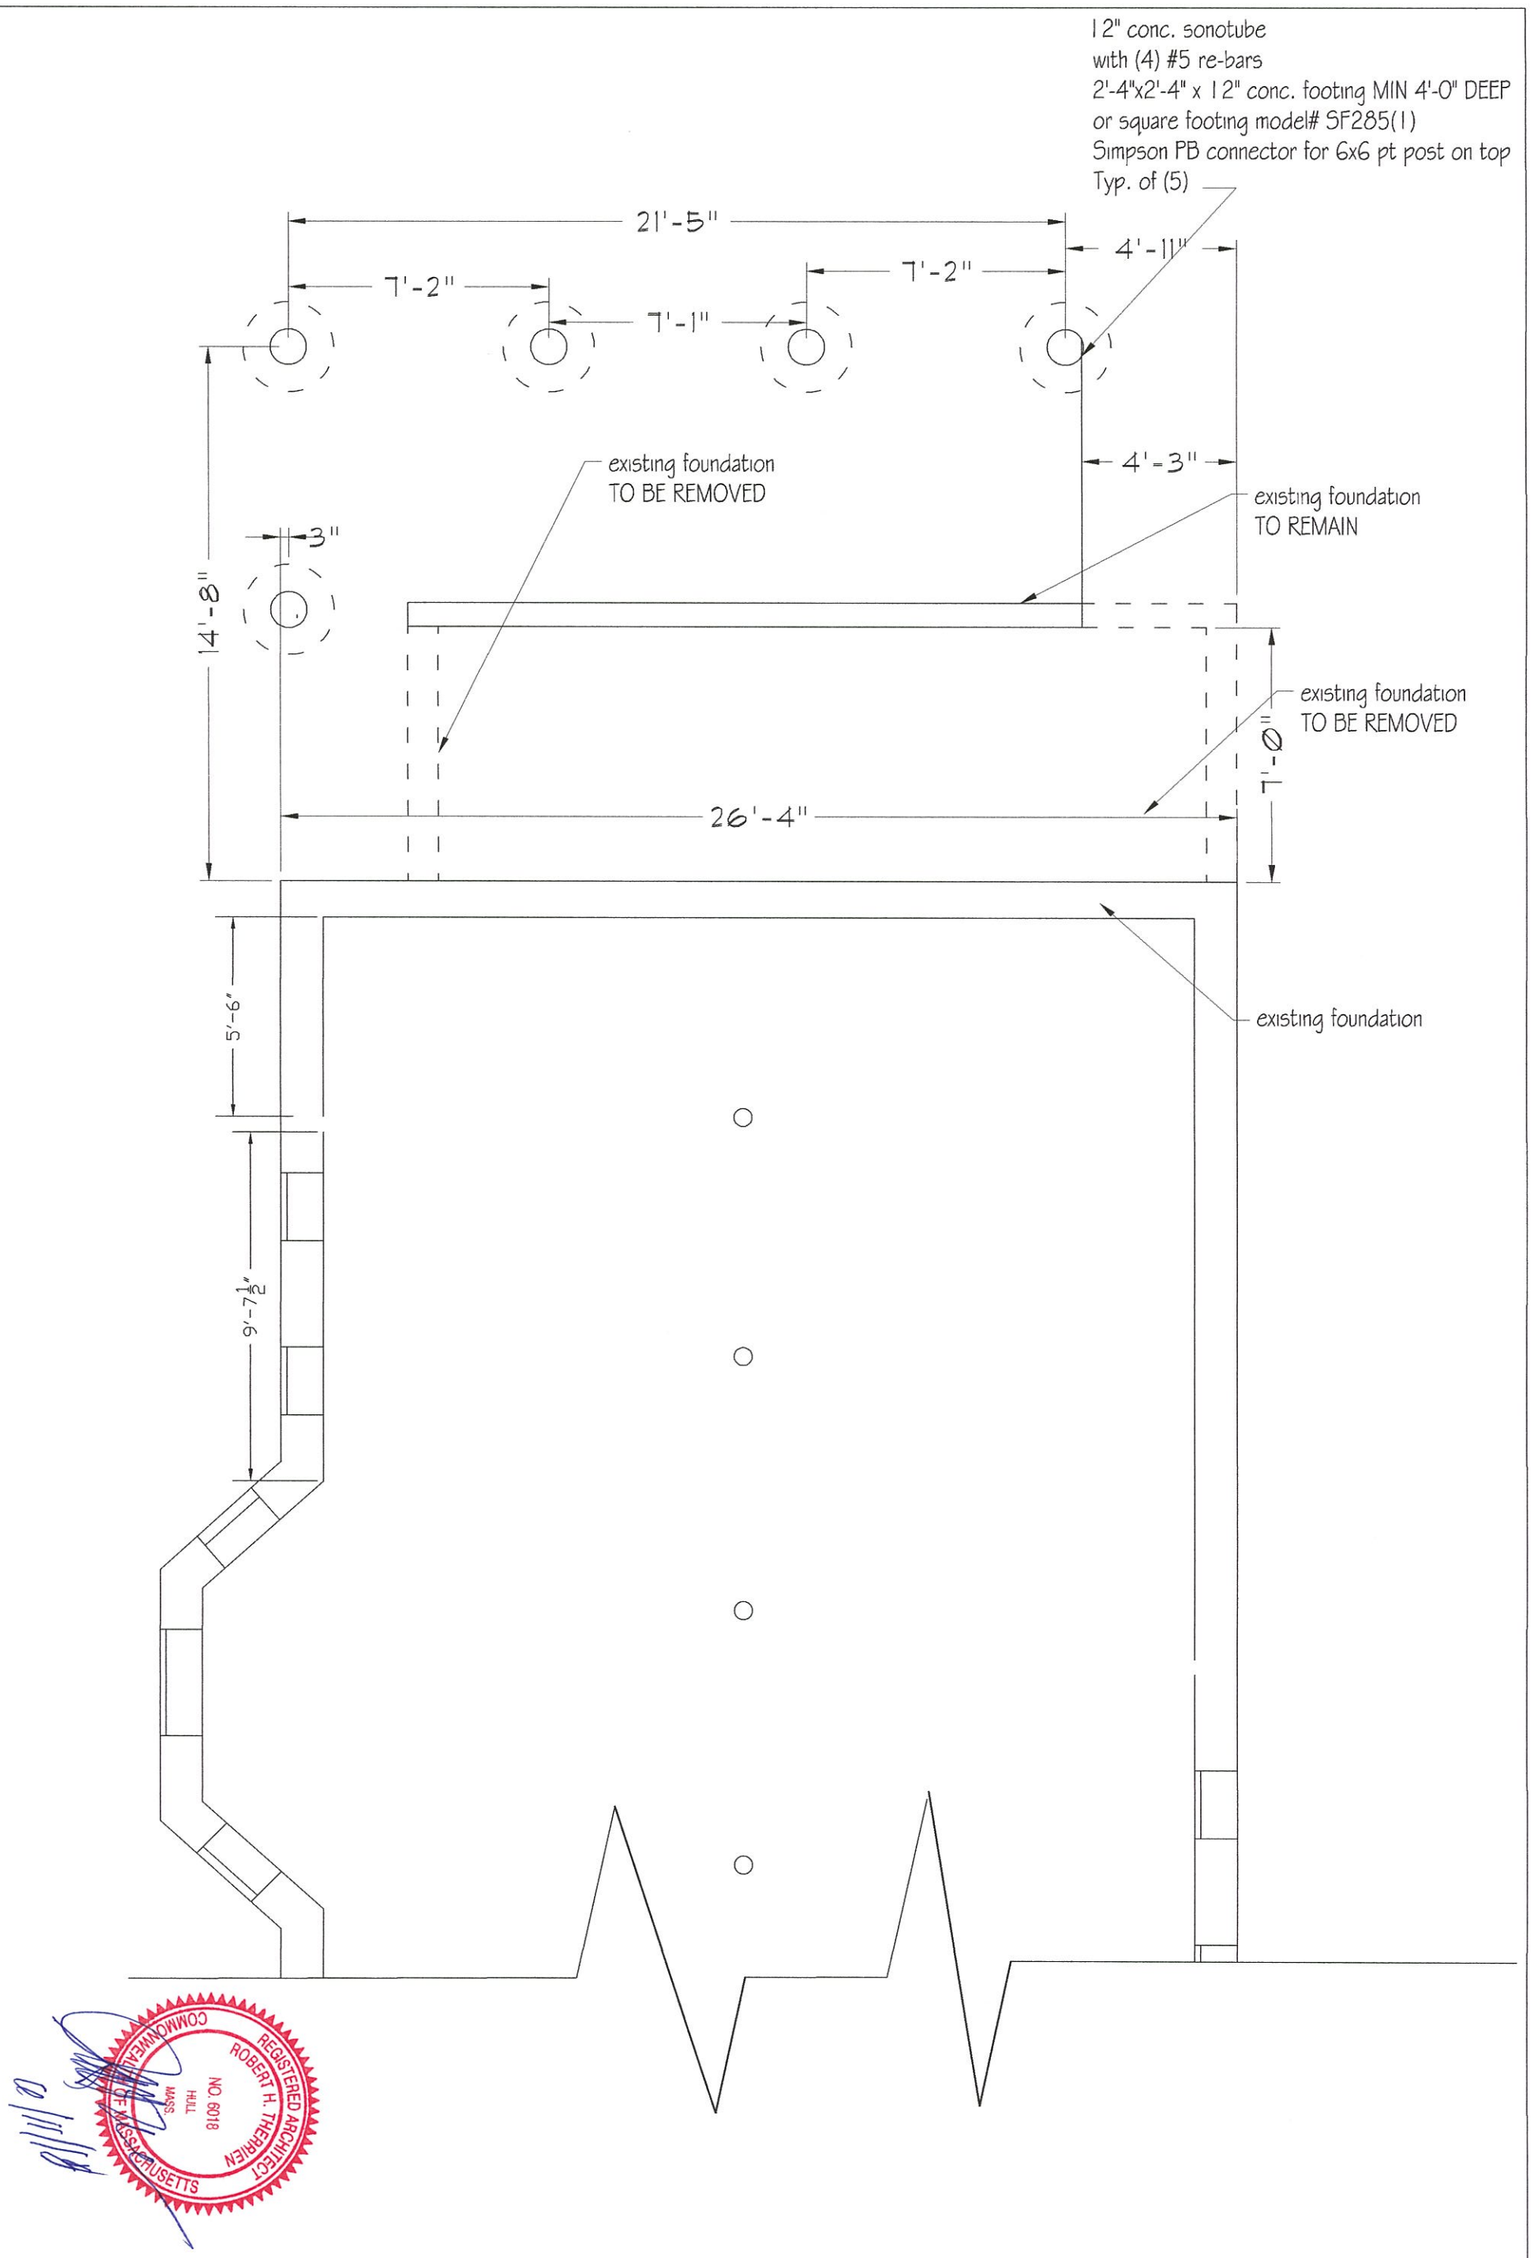

S-1	PROPOSED ADDITION AND INTERIOR RENOVATION 96 wheatland st Somerville, Ma	**Dizdarson** ***Construction*** **Foxboro, Ma** **617 291 2298**	**FOUNDATION Plan** **Scale: 1/4"=1'-0"**