EXTERIOR ELEVATION
1/8" = 1'-0"

EXTERIOR ELEVATION
1/8" = 1'-0"

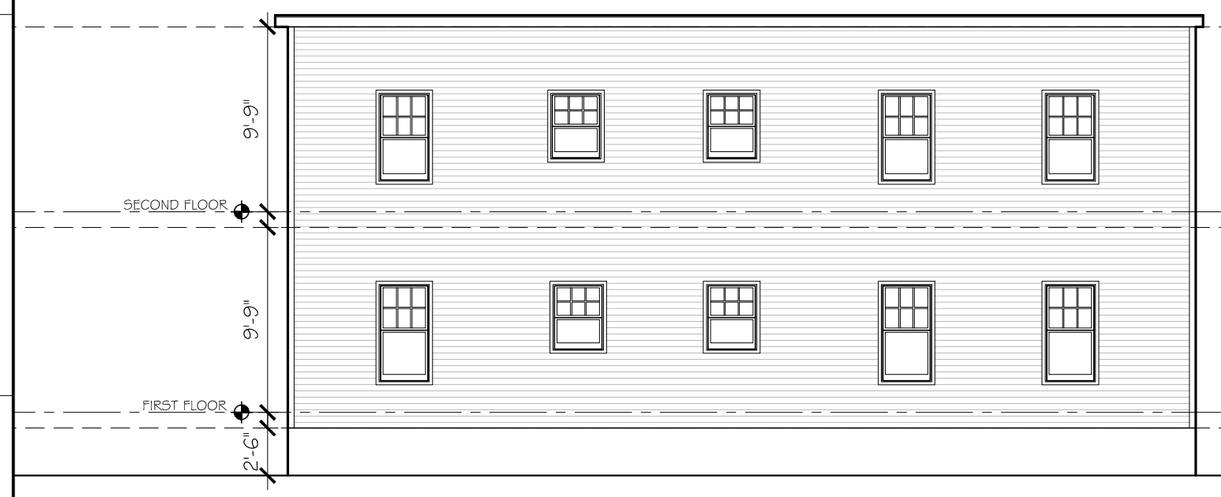

EXTERIOR ELEVATION
1/8" = 1'-0"

EXTERIOR ELEVATION
1/8" = 1'-0"

REGISTERED ARCHITECT
JAMES F. RISSLING
No. 20039
CAMBRIDGE
COMMONWEALTH OF MASSACHUSETTS

03.01.19

LR Designs INC.
DESIGNERS, ARCHITECTS, DEVELOPMENT CONSULTANTS
64 ALSTON STREET
SUITE 2
CAMBRIDGE, MA 02139
617.876.4472
TEL@LRDINC.COM

Project Title:
7 Reed Court
Somerville, MA

Drawing Title:
EXISTING EXTERIOR ELEVATIONS

Revisions:

#	Description	date

Project # --

Scale: 1/8" = 1'-0"

Date: FEB. 5, 2019

Drawing # EX2.1

LEFT ELEVATION
1/8" = 1'-0"

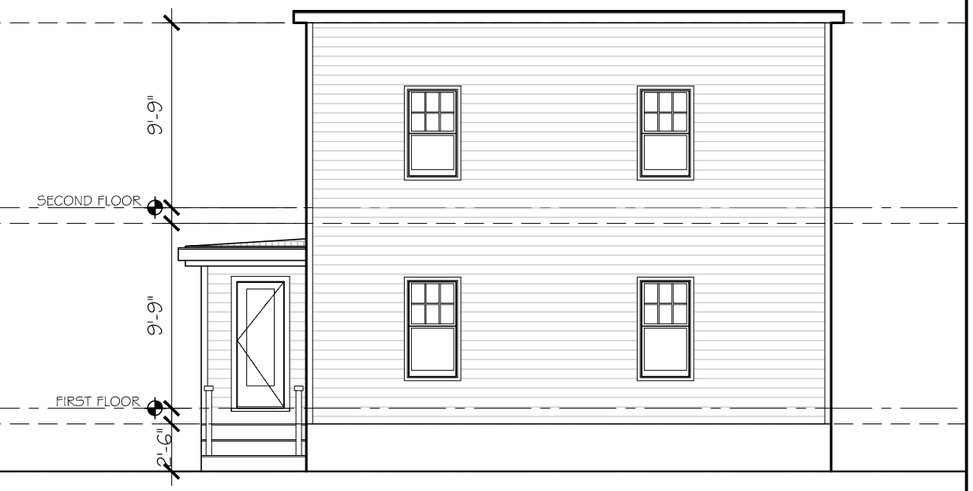

FRONT ELEVATION
1/8" = 1'-0"

RIGHT ELEVATION
1/8" = 1'-0"

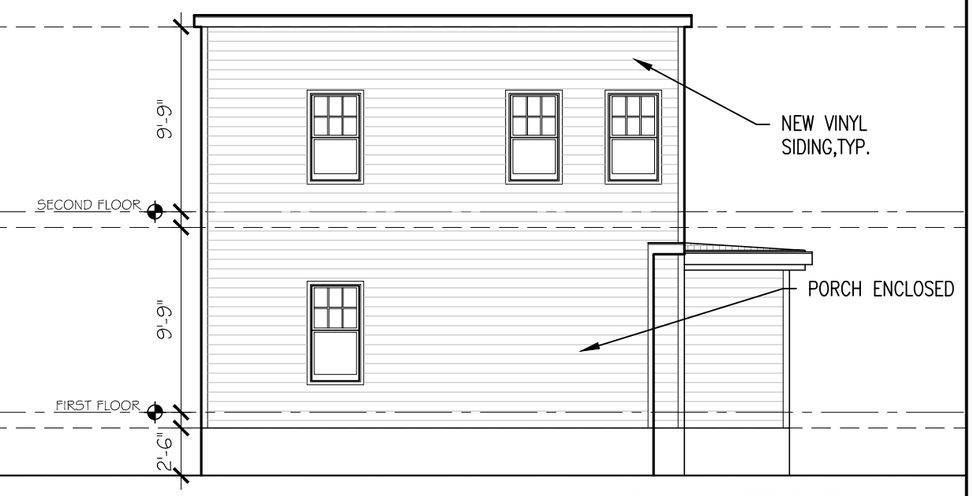

REAR ELEVATION
1/8" = 1'-0"

REGISTERED ARCHITECT
JAMES F. RISSLING
No. 20039
CAMBRIDGE
COMMONWEALTH OF MASSACHUSETTS

03.01.19

LR Designs INC.
DESIGNERS, ARCHITECTS, DEVELOPMENT CONSULTANTS
64 ALSTON STREET
SUITE 2
CAMBRIDGE, MA 02139
617.876.4472
TEL@LRD-INC.COM

Project Title:
7 Reed Court
Somerville, MA

Drawing Title:
PROPOSED EXTERIOR ELEVATIONS

Revisions:

#	Description	date

Project # --

Scale: 1/8" = 1'-0"

Date: FEB. 5, 2019

Drawing # A2.1

7 REED COURT UNDER RENOVATION

IMAGE FROM REED COURT, UNDER RENOVATION

IMAGE OF PORCH TO BE ENCLOSED

REGISTERED ARCHITECT
JAMES F. RISSLING
No. 20039
CAMBRIDGE
COMMONWEALTH OF MASSACHUSETTS

03.01.19

LR Designs INC.
DESIGNERS, ARCHITECTS, DEVELOPMENT CONSULTANTS
64 ALLSTON STREET
SUITE 2
CAMBRIDGE, MA 02139
617.864.4972
LR@LRDESIGNS.COM

Project Title:
7 Reed Court
Somerville, MA

Drawing Title:
IMAGES
SHEET TWO

Revisions:

#	Description	date

Project # --

Scale: AS NOTED

Date: FEB. 5, 2019

Drawing # A2.3