Special Permit Application

81 Alpine Street

Somerville, MA
02145

Drawing List

A0 COVER SHEET
A1 FIRST FLOOR PLAN
A2 SECOND FLOOR PLAN
A3 THIRD FLOOR PLAN
A4 LOWER LEVEL PLAN
A5 PROPOSED NORTH ELEVATION
A6 PROPOSED EAST & WEST ELEVATIONS
A7 PROPOSED SOUTH ELEVATION
A8 EXISTING BUILDING PLANS
A9 EXISTING BUILDING ELEVATIONS
A10 LANDSCAPE PLAN
C1 CIVIL SITE PLAN

PHOTOS

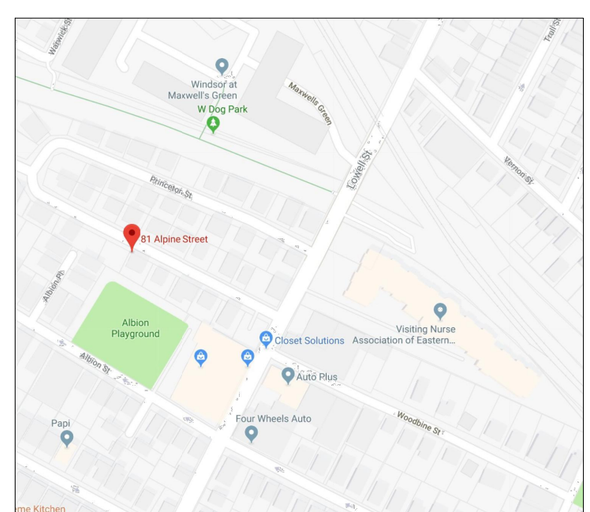

Location Map

David Schatzle Architect
29 York Avenue Watertown, Ma 02472
857 210-7792 schatz1802@GMAIL.COM

Owner
Brickstone
Newton, MA

Project Name and Address
81 ALPINE ST
SOMERVILLE, MA
CONDOMINIUMS
PRELIMINARY
FLOOR PLANS

Date
10-4-2018

Sheet
A0

Scale

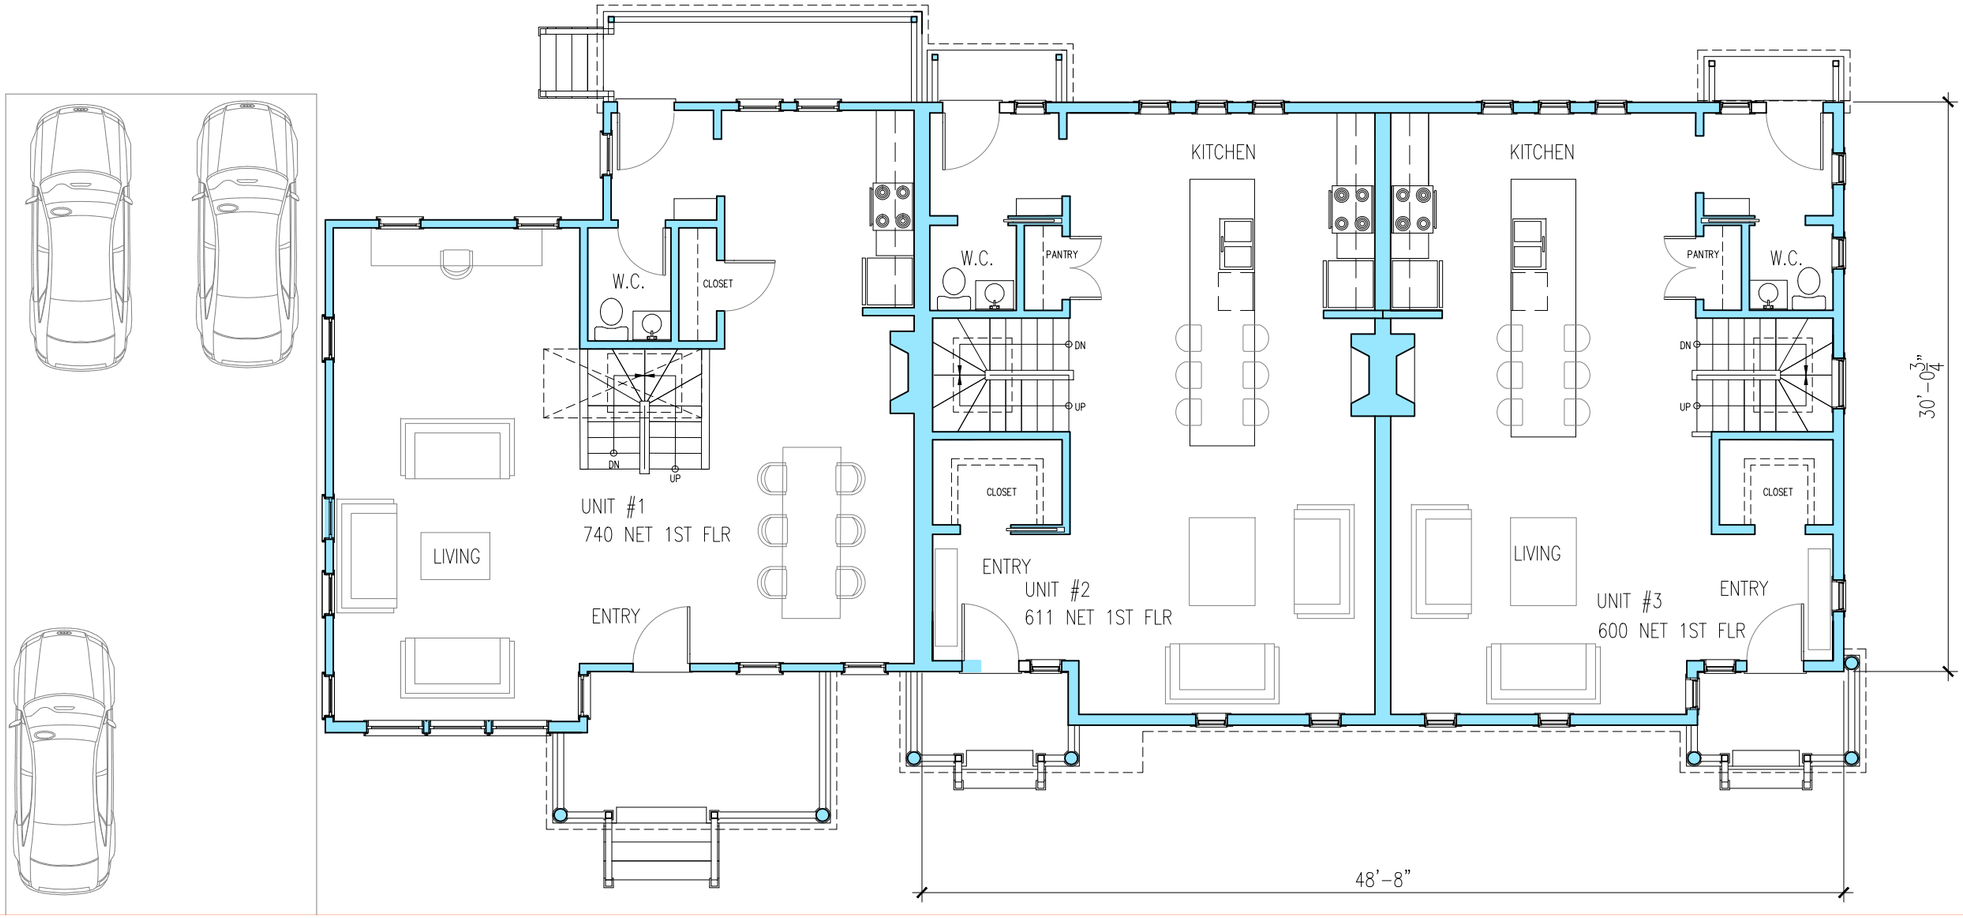

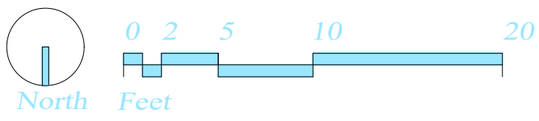

NET SF
UNIT 1 1429 SF
UNIT 2 2104 SF
UNIT 3 2069 SF

TOTAL 5602 SF

First Floor Plan

1/8" = 1'-0"

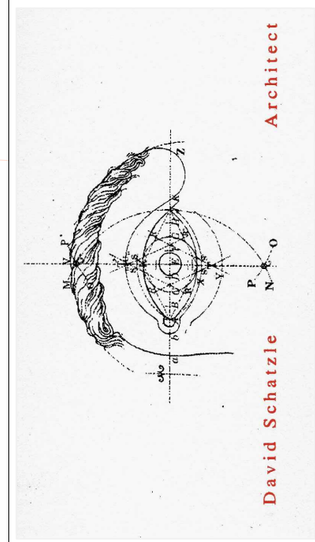

David Schatzle **Architect**

29 York Avenue Watertown, Ma 02472
857 210-7792 schatz1802@GMAIL.COM

Owner
Brickstone
Newton, MA

Project Name and Address
81 ALPINE ST
SOMERVILLE, MA
CONDOMINIUMS
PRELIMINARY
FLOOR PLANS

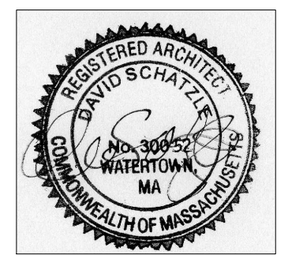

Date
10-4-2018

Scale

Sheet
A1

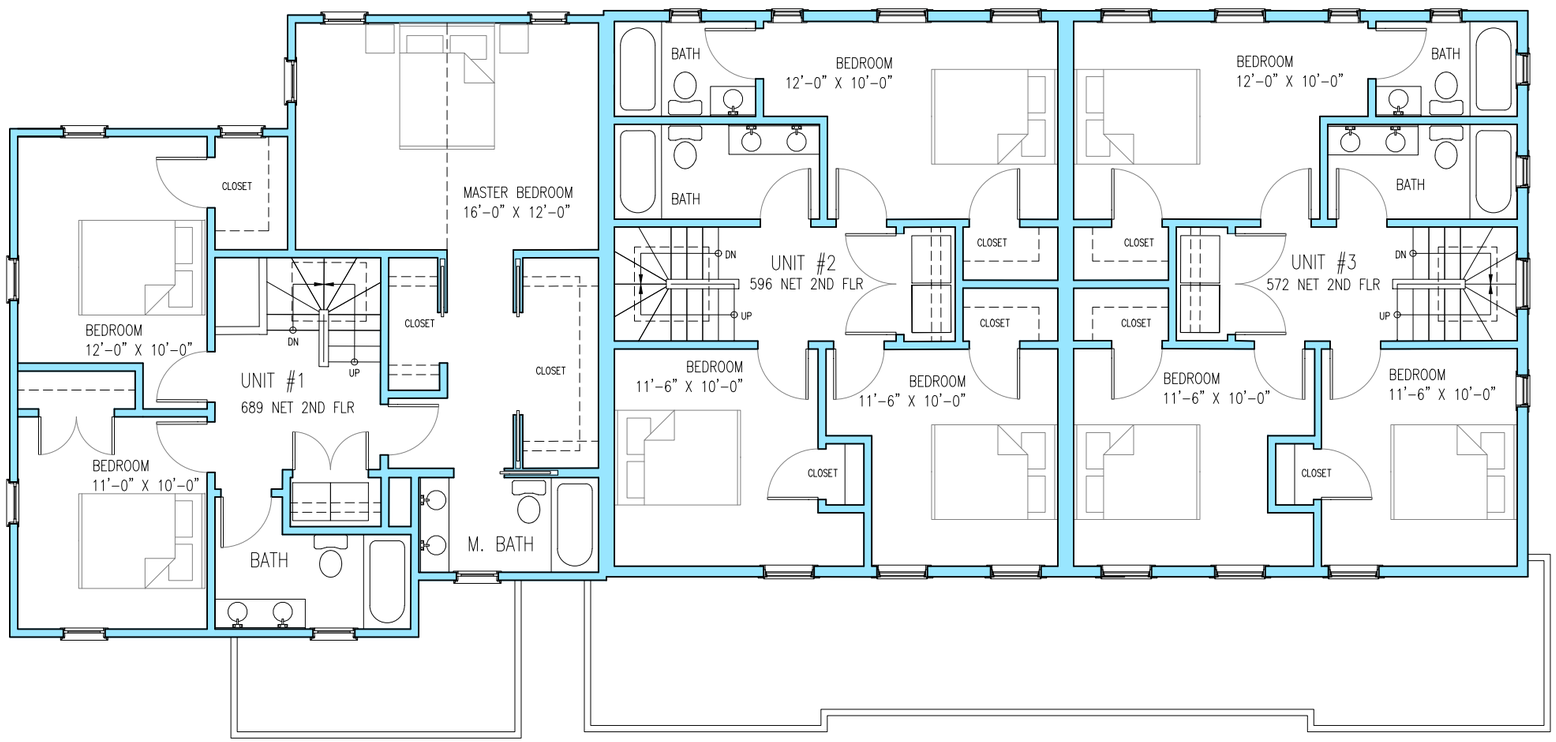

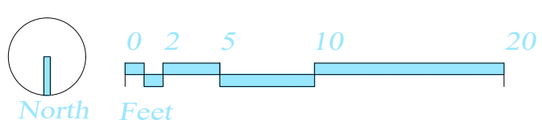

Second Floor Plan

1/8" = 1'-0"

David Schatzle Architect
29 York Avenue Watertown, Ma 02472
857 210-7792 schatz1802@GMAIL.COM

Owner
Brickstone
Newton, MA

Project Name and Address
81 ALPINE ST
SOMERVILLE, MA
CONDOMINIUMS
PRELIMINARY
FLOOR PLANS

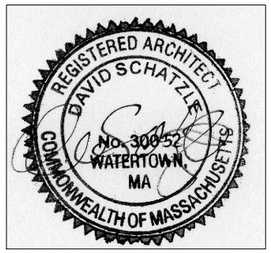

Date
10-4-2018

Scale

Sheet
A2

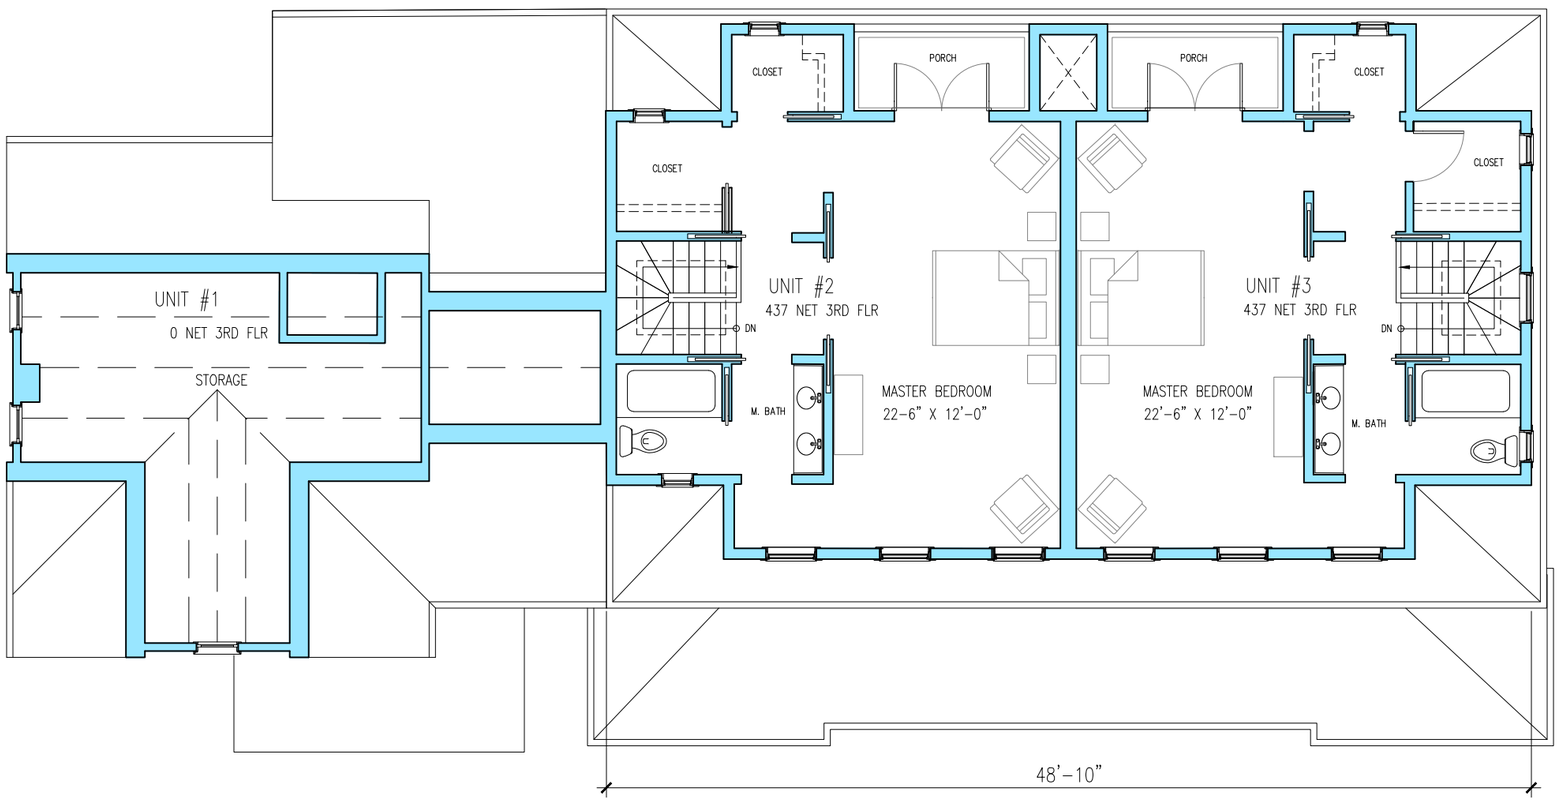

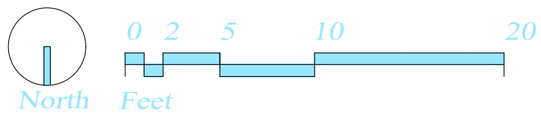

Third Floor Plan

1/8" = 1'-0"

David Schatzle Architect
29 York Avenue Watertown, Ma 02472
857 210-7792 schatz1802@GMAIL.COM

Owner
Brickstone
Newton, MA

Project Name and Address
81 ALPINE ST
SOMERVILLE, MA
CONDOMINIUMS
PRELIMINARY
FLOOR PLANS

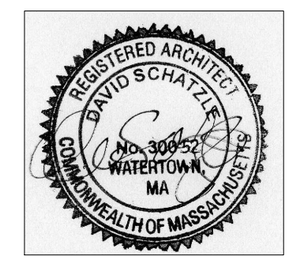

Date
10-4-2018

Scale

Sheet
A3

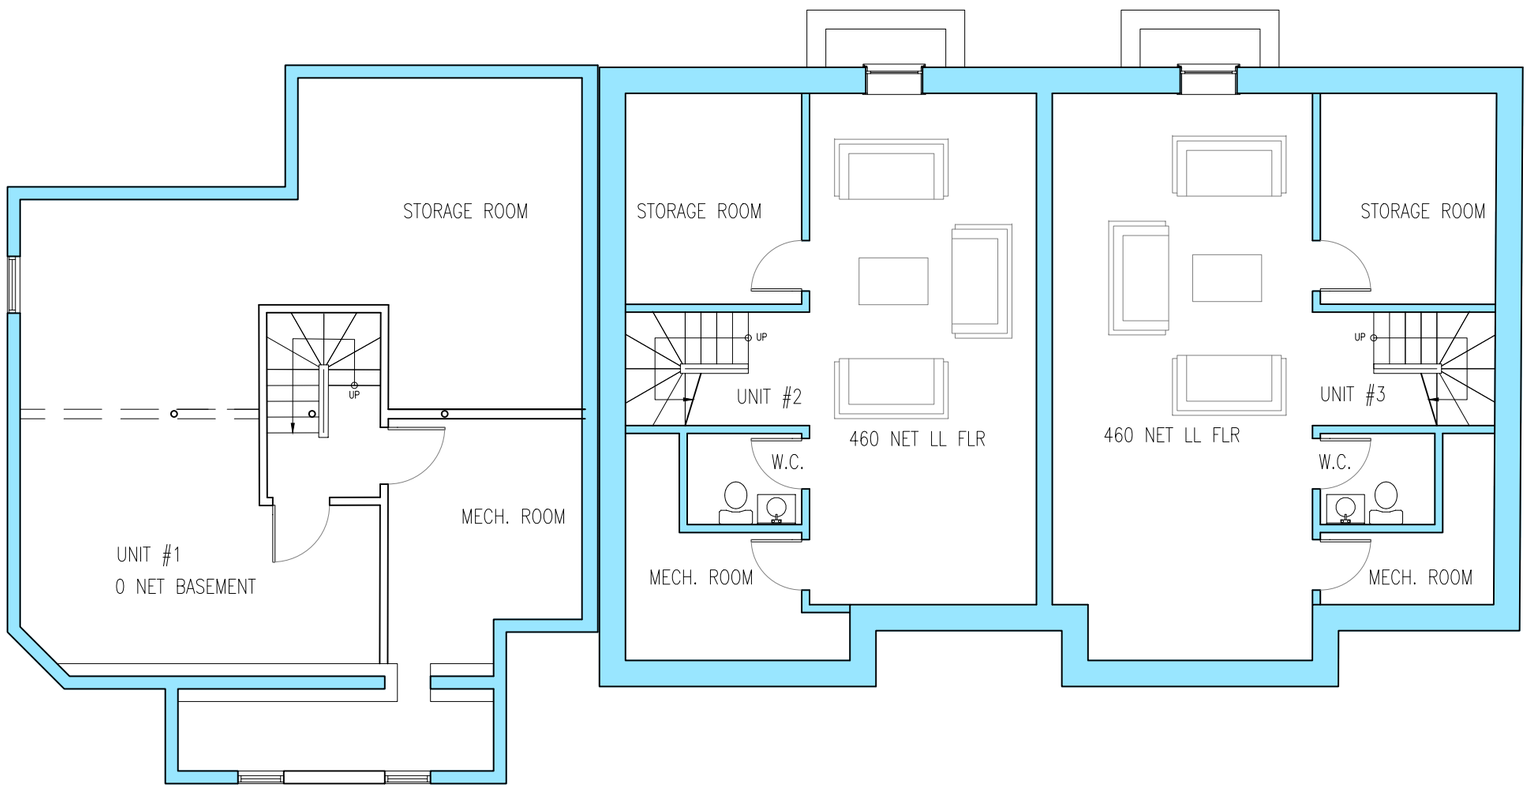

Lower Level Plan

1/8" = 1'-0"

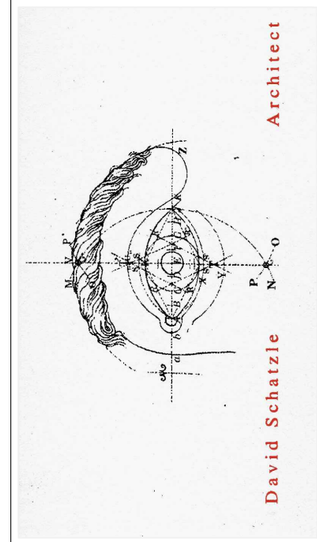

David Schatzle **Architect**

29 York Avenue Watertown, Ma 02472
857 210-7792 schatz1802@GMAIL.COM

Owner

Brickstone
Newton, MA

Project Name and Address

81 ALPINE ST
SOMERVILLE, MA
CONDOMINIUMS
PRELIMINARY
FLOOR PLANS

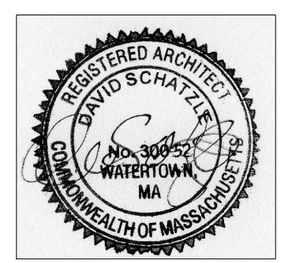

Date
10-4-2018

Scale

Sheet
A4

Proposed North Elevation

1/8" = 1'-0"

David Schatzle Architect
29 York Avenue Watertown, Ma 02472
857 210-7792 schatz1802@GMAIL.COM

Owner
Brickstone
Newton, MA

Project Name and Address
81 ALPINE ST
SOMERVILLE, MA
CONDOMINIUMS
PRELIMINARY
FLOOR PLANS

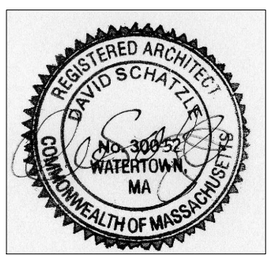

Date
10-4-2018

Scale

Sheet
A5

Proposed West Elevation

1/8" = 1'-0"

Proposed East Elevation

1/8" = 1'-0"

David Schatzle Architect

29 York Avenue Watertown, Ma 02472
857 210-7792 schatz1802@GMAIL.COM

Owner

Brickstone
Newton, MA

Project Name and Address

81 ALPINE ST
SOMERVILLE, MA
CONDOMINIUMS
PRELIMINARY
FLOOR PLANS

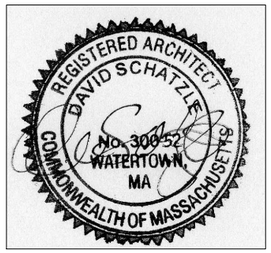

Date
10-4-2018

Scale

Sheet
A6

Proposed South Elevation

1/8" = 1'-0"

David Schatzle Architect
29 York Avenue Watertown, Ma 02472
857 210-7792 schatz1802@GMAIL.COM

Owner

Brickstone
Newton, MA

Project Name and Address

81 ALPINE ST
SOMERVILLE, MA
CONDOMINIUMS
PRELIMINARY
FLOOR PLANS

Date
10-4-2018

Scale

Sheet
A7

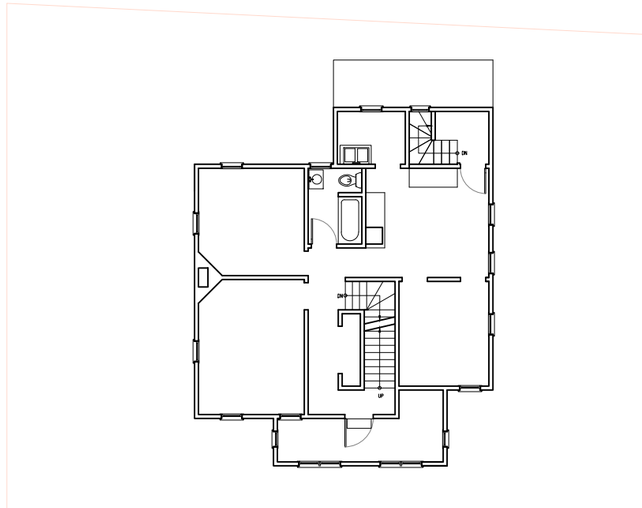

Existing Second Plan 1/16" = 1'-0"

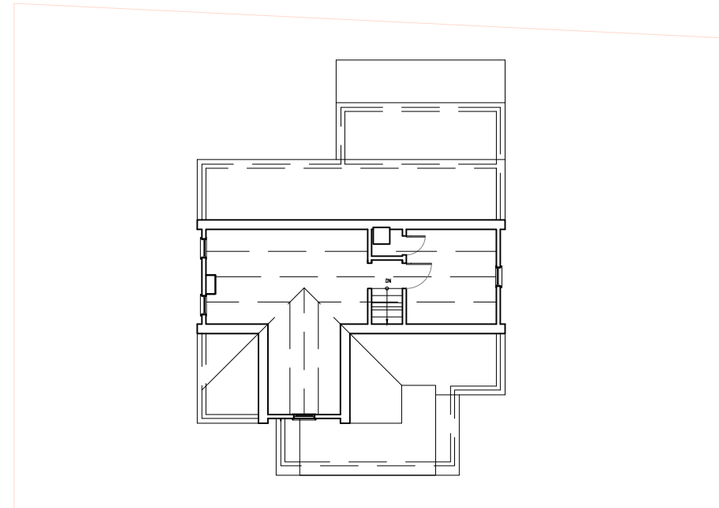

Existing Roof Plan 1/16" = 1'-0"

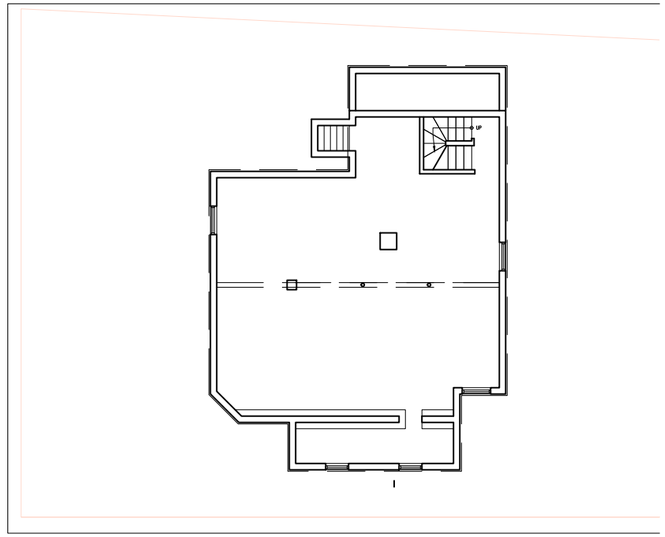

Existing Basement Plan 1/16" = 1'-0"

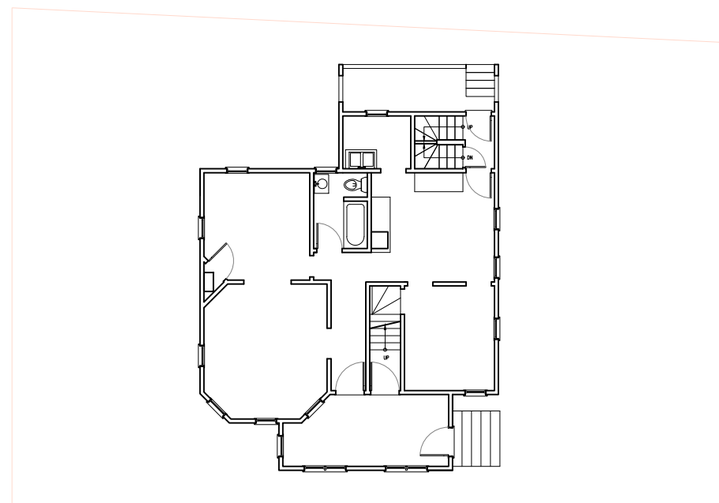

Existing First Floor Plan 1/16" = 1'-0"

David Schatzle Architect

29 York Avenue Watertown, Ma 02472
857 210-7792 schatz1802@GMAIL.COM

Owner

Brickstone
Newton, MA

Project Name and Address

81 ALPINE ST
SOMERVILLE, MA
CONDOMINIUMS
PRELIMINARY
FLOOR PLANS

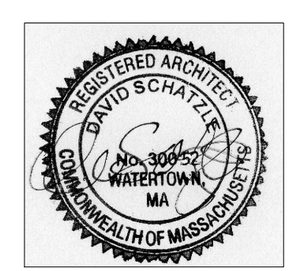

Date
10-4-2018

Scale

Sheet
A8

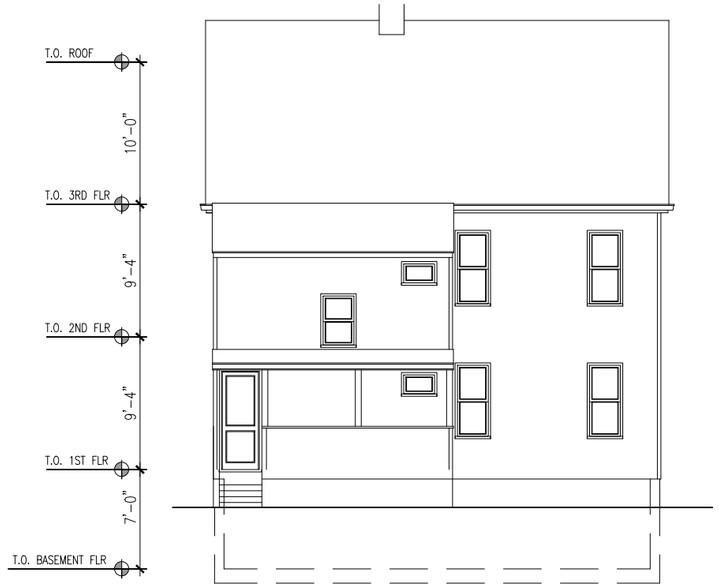

Existing South Elevation 3/32" = 1'-0"

Existing West Elevation 3/32" = 1'-0"

Existing North Elevation 3/32" = 1'-0"

Existing East Elevation 3/32" = 1'-0"

David Schatzle Architect

29 York Avenue Watertown, Ma 02472
857 210-7792 schatz1802@GMAIL.COM

Owner
Brickstone
Newton, MA

Project Name and Address
81 ALPINE ST
SOMERVILLE, MA
CONDOMINIUMS
PRELIMINARY
FLOOR PLANS

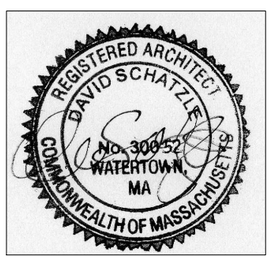

Date
10-4-2018

Sheet
A9

Scale

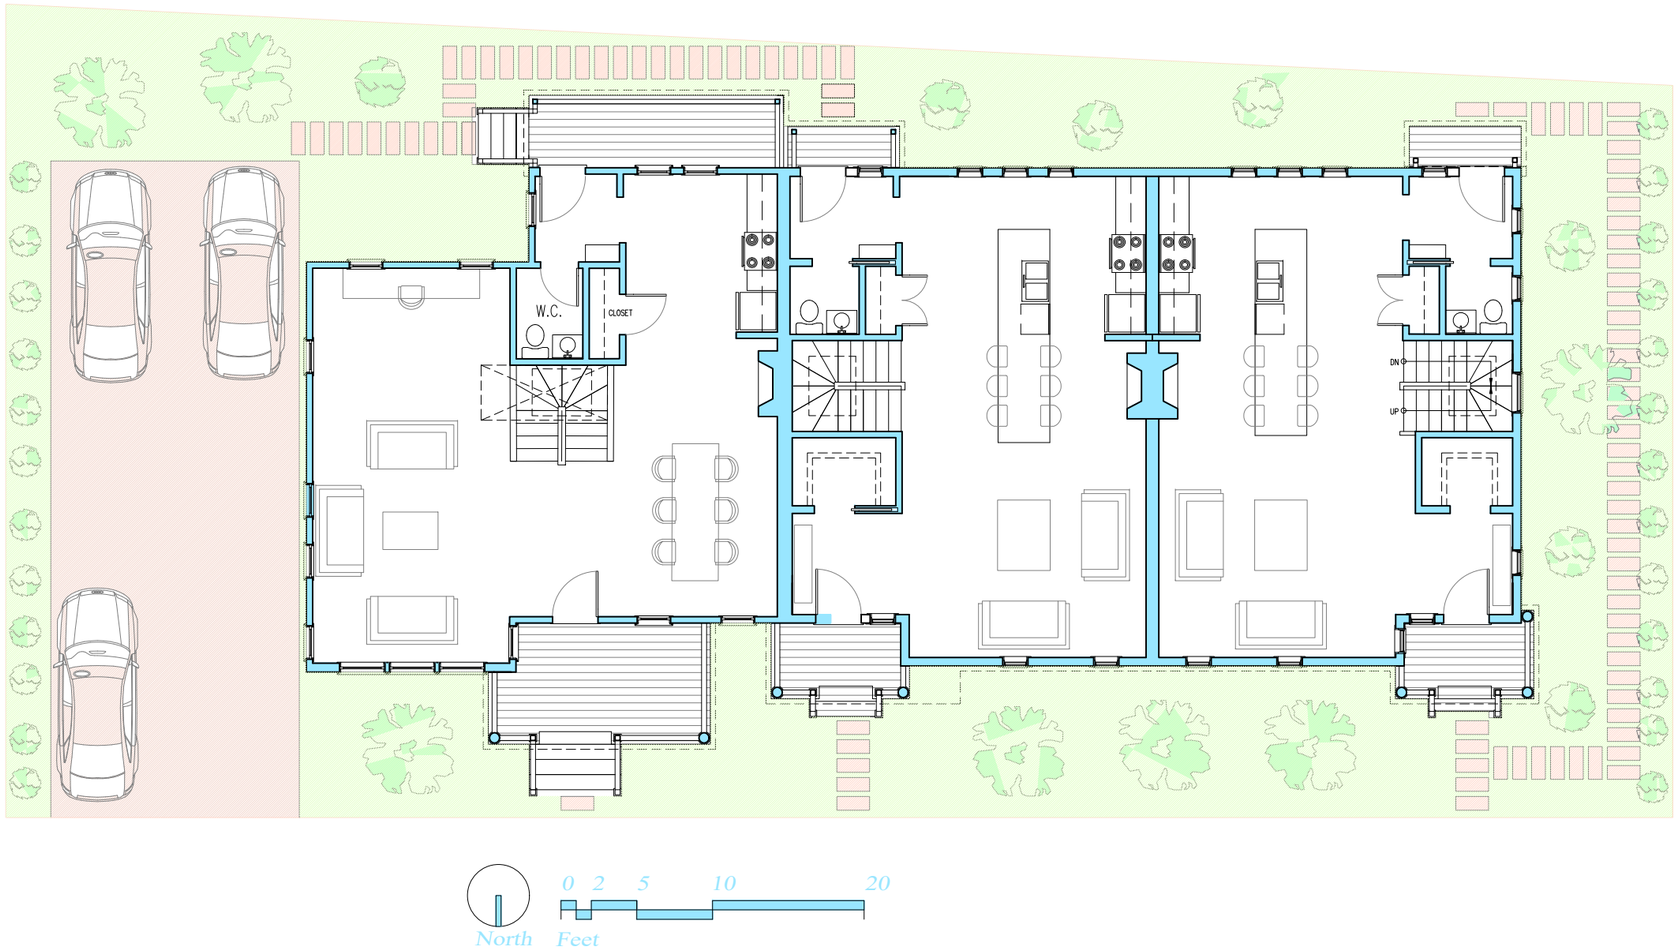

Landscape Plan

1/10" = 1'-0"

David Schatzle Architect
29 York Avenue Watertown, Ma 02472
857 210-7792 schatz1802@GMAIL.COM

Owner

Brickstone
Newton, MA

Project Name and Address

81 ALPINE ST
SOMERVILLE, MA
CONDOMINIUMS
PRELIMINARY
FLOOR PLANS

Date
10-4-2018

Sheet
A10

Scale