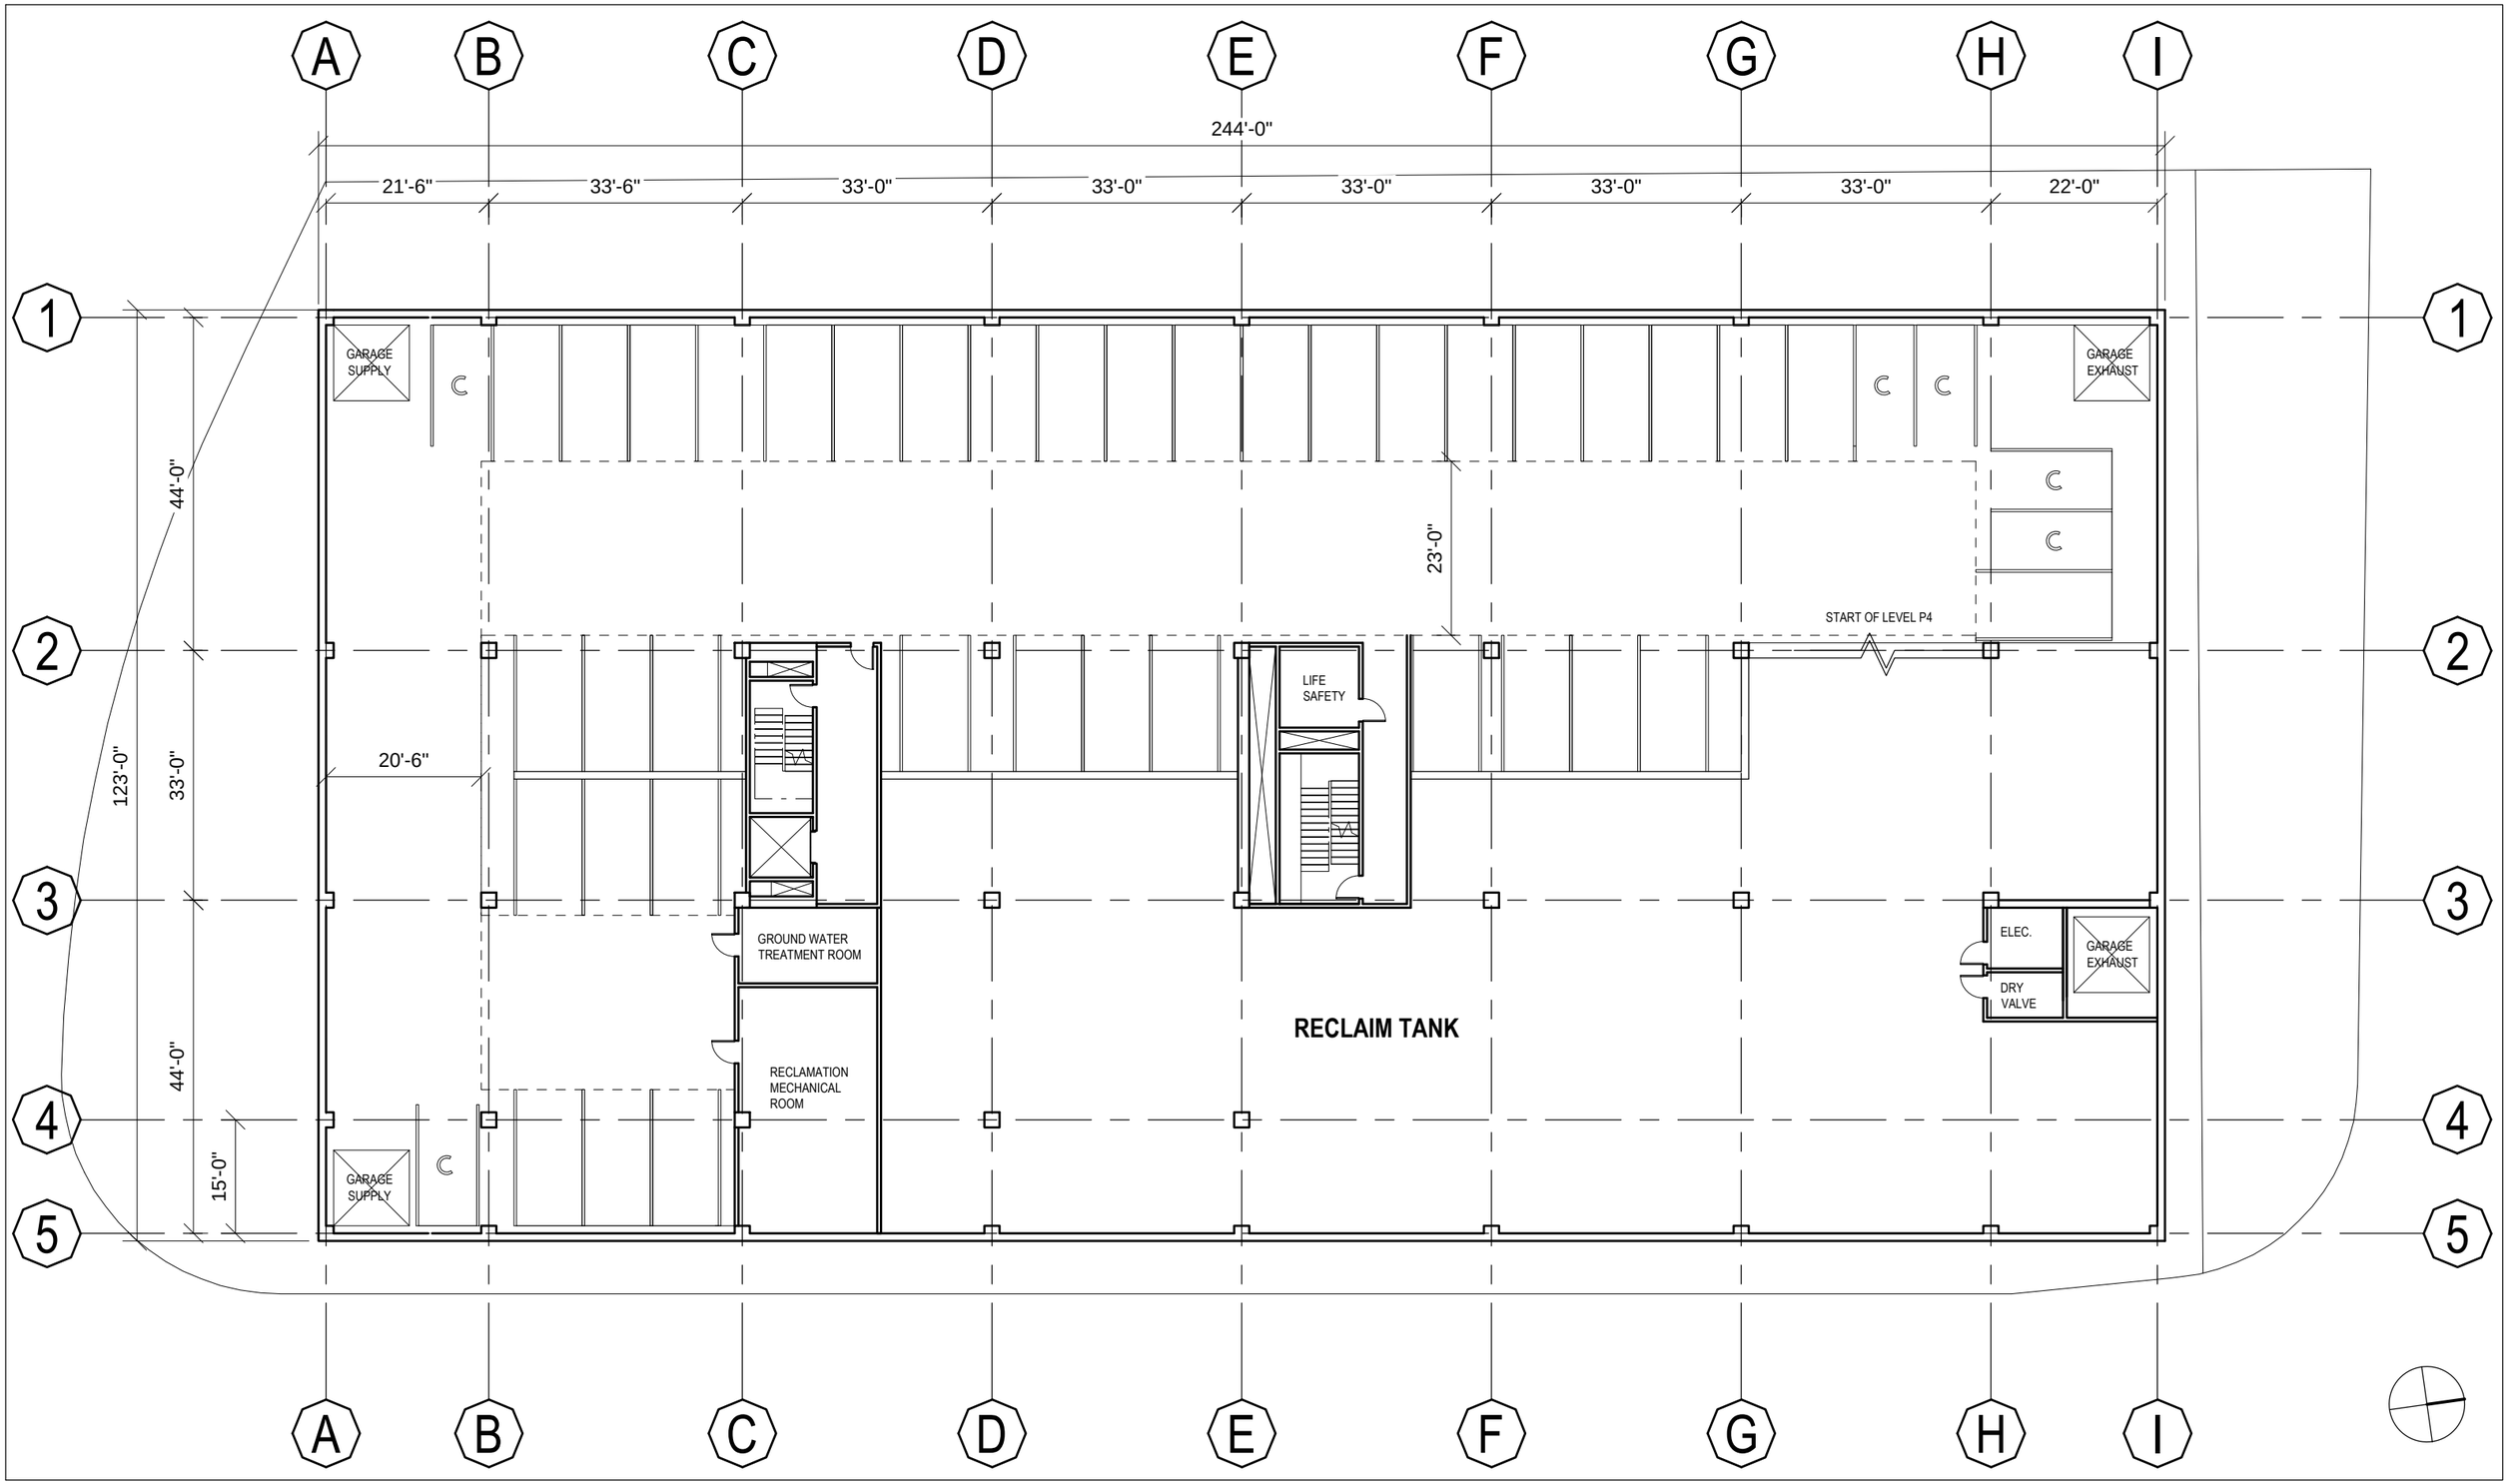

DLJ REAL ESTATE CAPITAL PARTNERS

HSS HASHIM SARKIS STUDIOS BOSTON/BEIRUT

HASHIM SARKIS STUDIOS
1218 MASSACHUSETTS AVE. LEVEL 4
CAMBRIDGE MA 02138 UNITED STATES
617 864 5364 WWW.HASHIMSARKIS.COM

BOYNTON YARDS - BUILDING 2

FOR DLJ RECP

0 5' 10' 20'

LEVEL P4 PLAN

1" = 20'-0"
SCALE

02/14/18
DATE

A-2-101

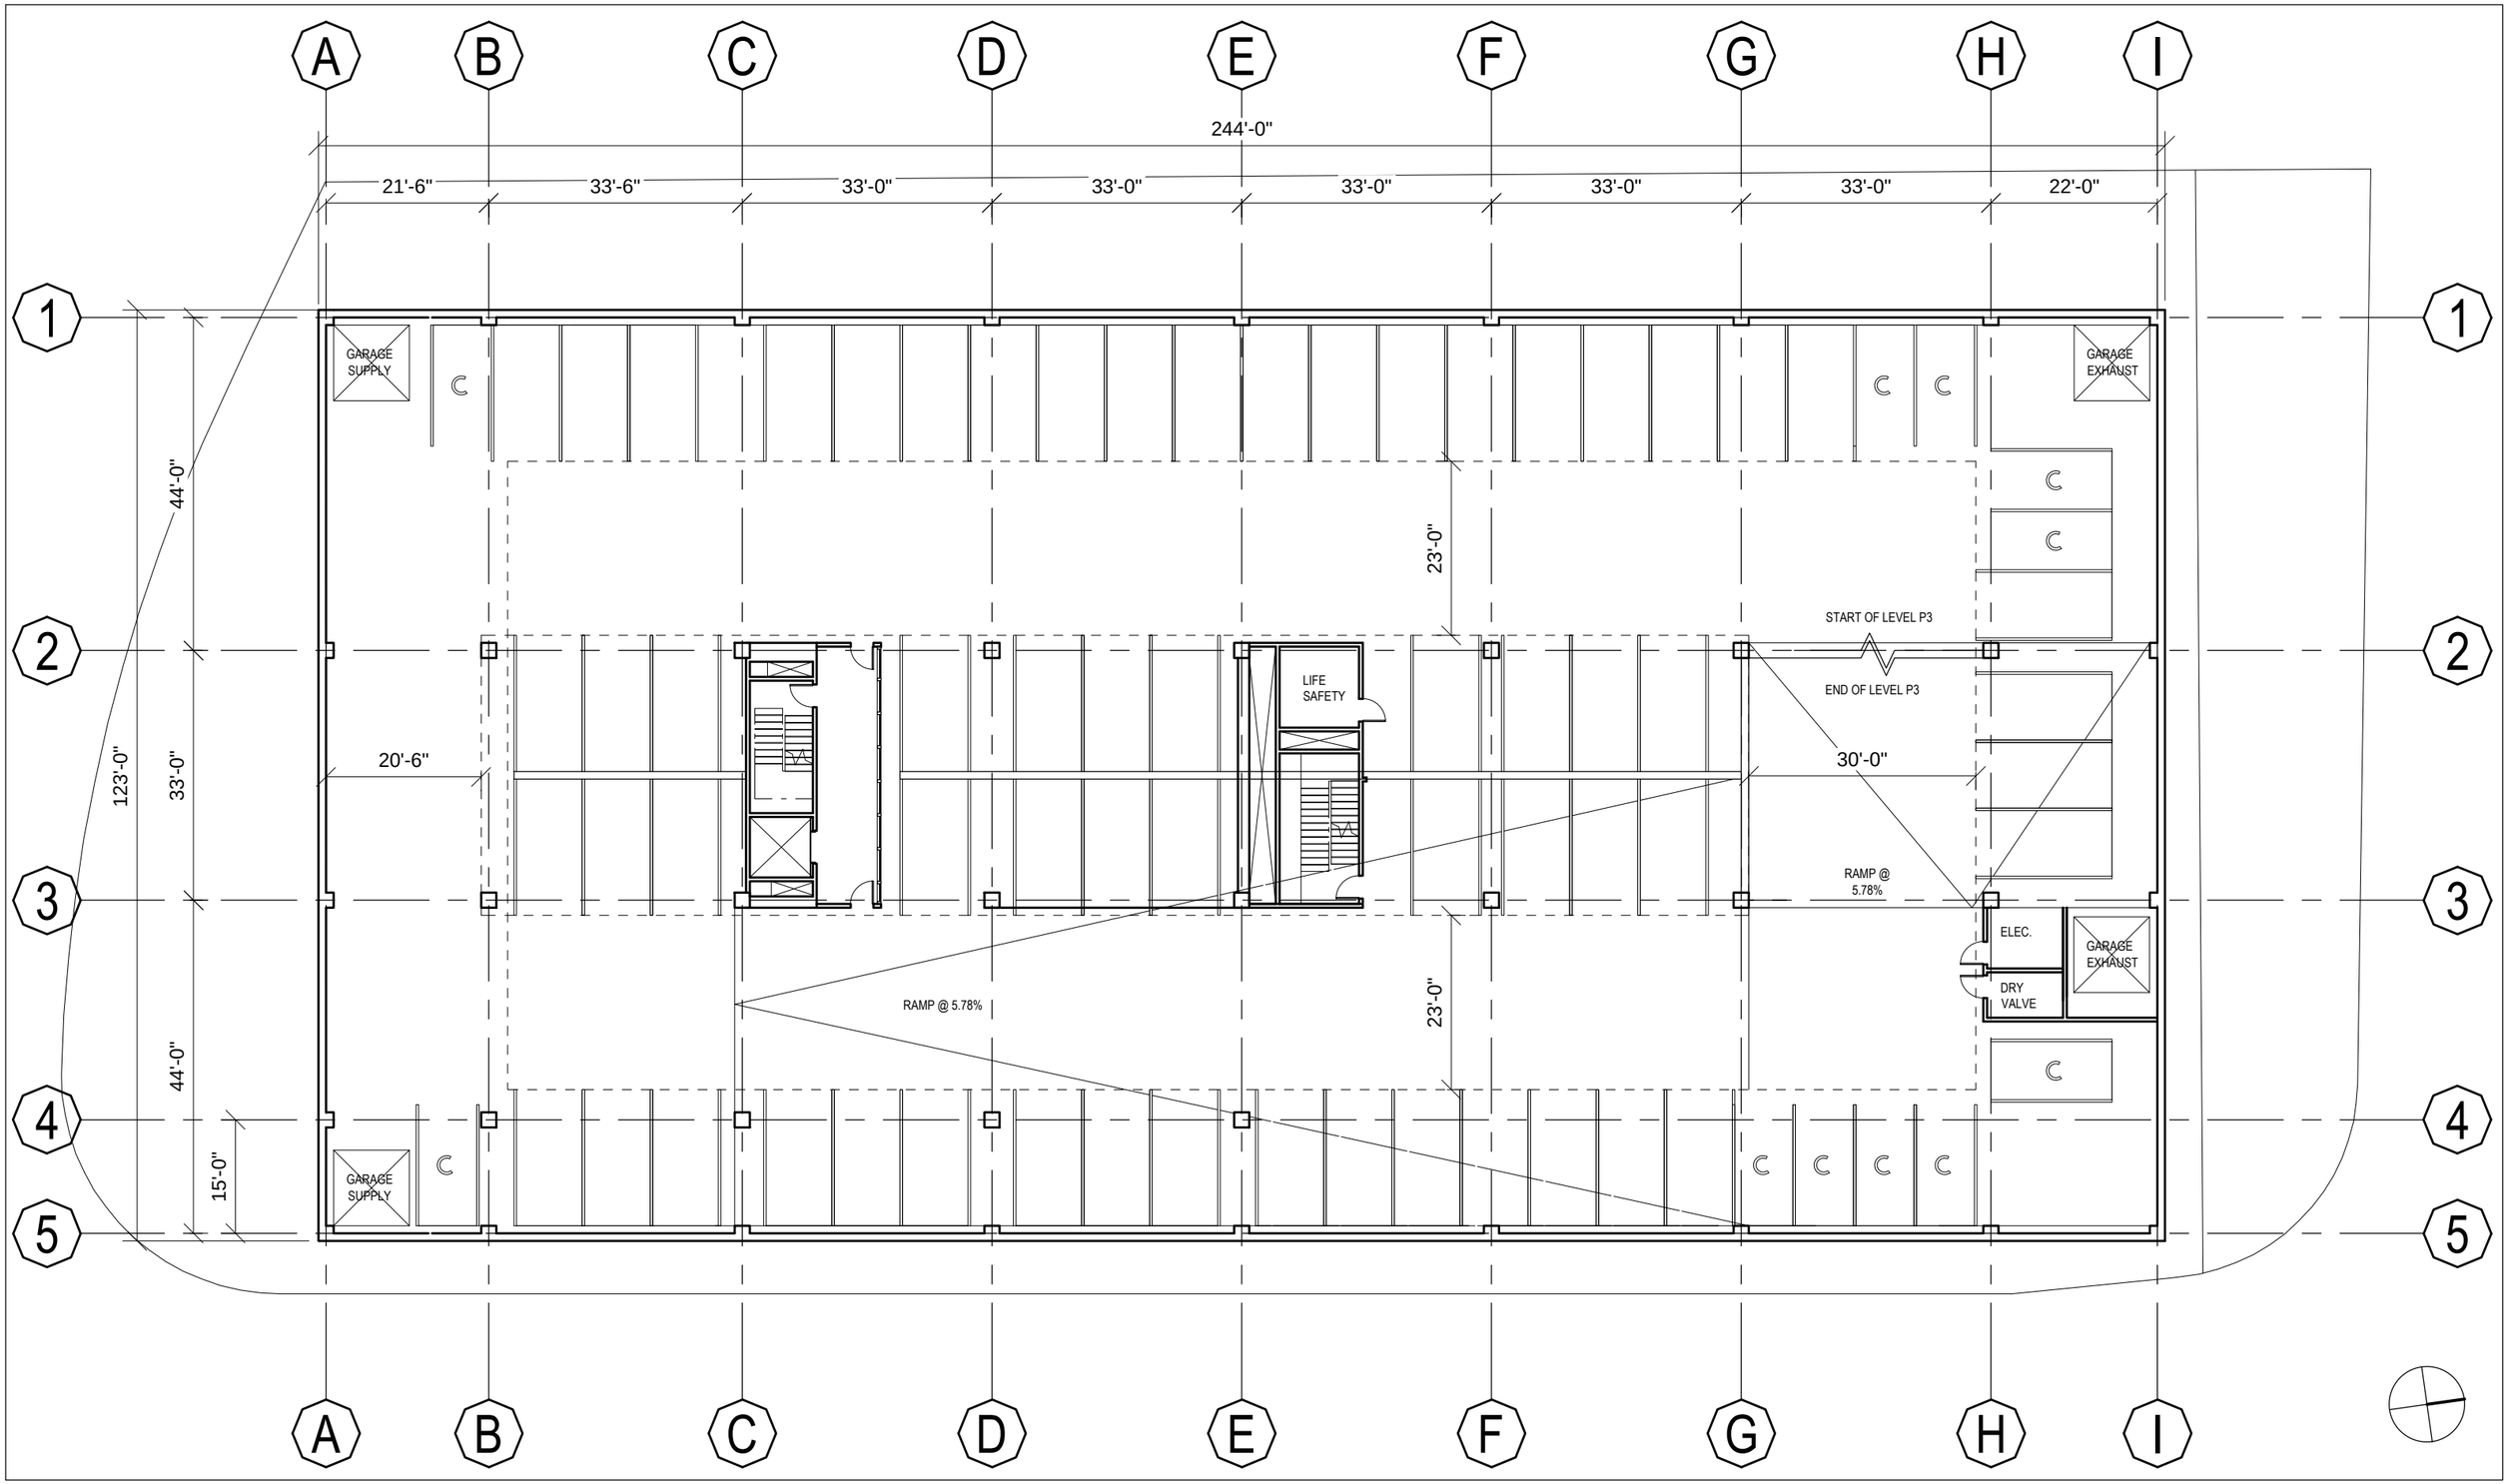

DLJ REAL ESTATE CAPITAL PARTNERS

HSS HASHIM SARKIS STUDIOS BOSTON/BEIRUT

HASHIM SARKIS STUDIOS
1218 MASSACHUSETTS AVE. LEVEL 4
CAMBRIDGE MA 02138 UNITED STATES
617 864 5364 WWW.HASHIMSARKIS.COM

BOYNTON YARDS - BUILDING 2

FOR DLJ RECP

0 5' 10' 20'

LEVEL P3 PLAN

1" = 20'-0"
SCALE

02/14/18
DATE

A-2-102

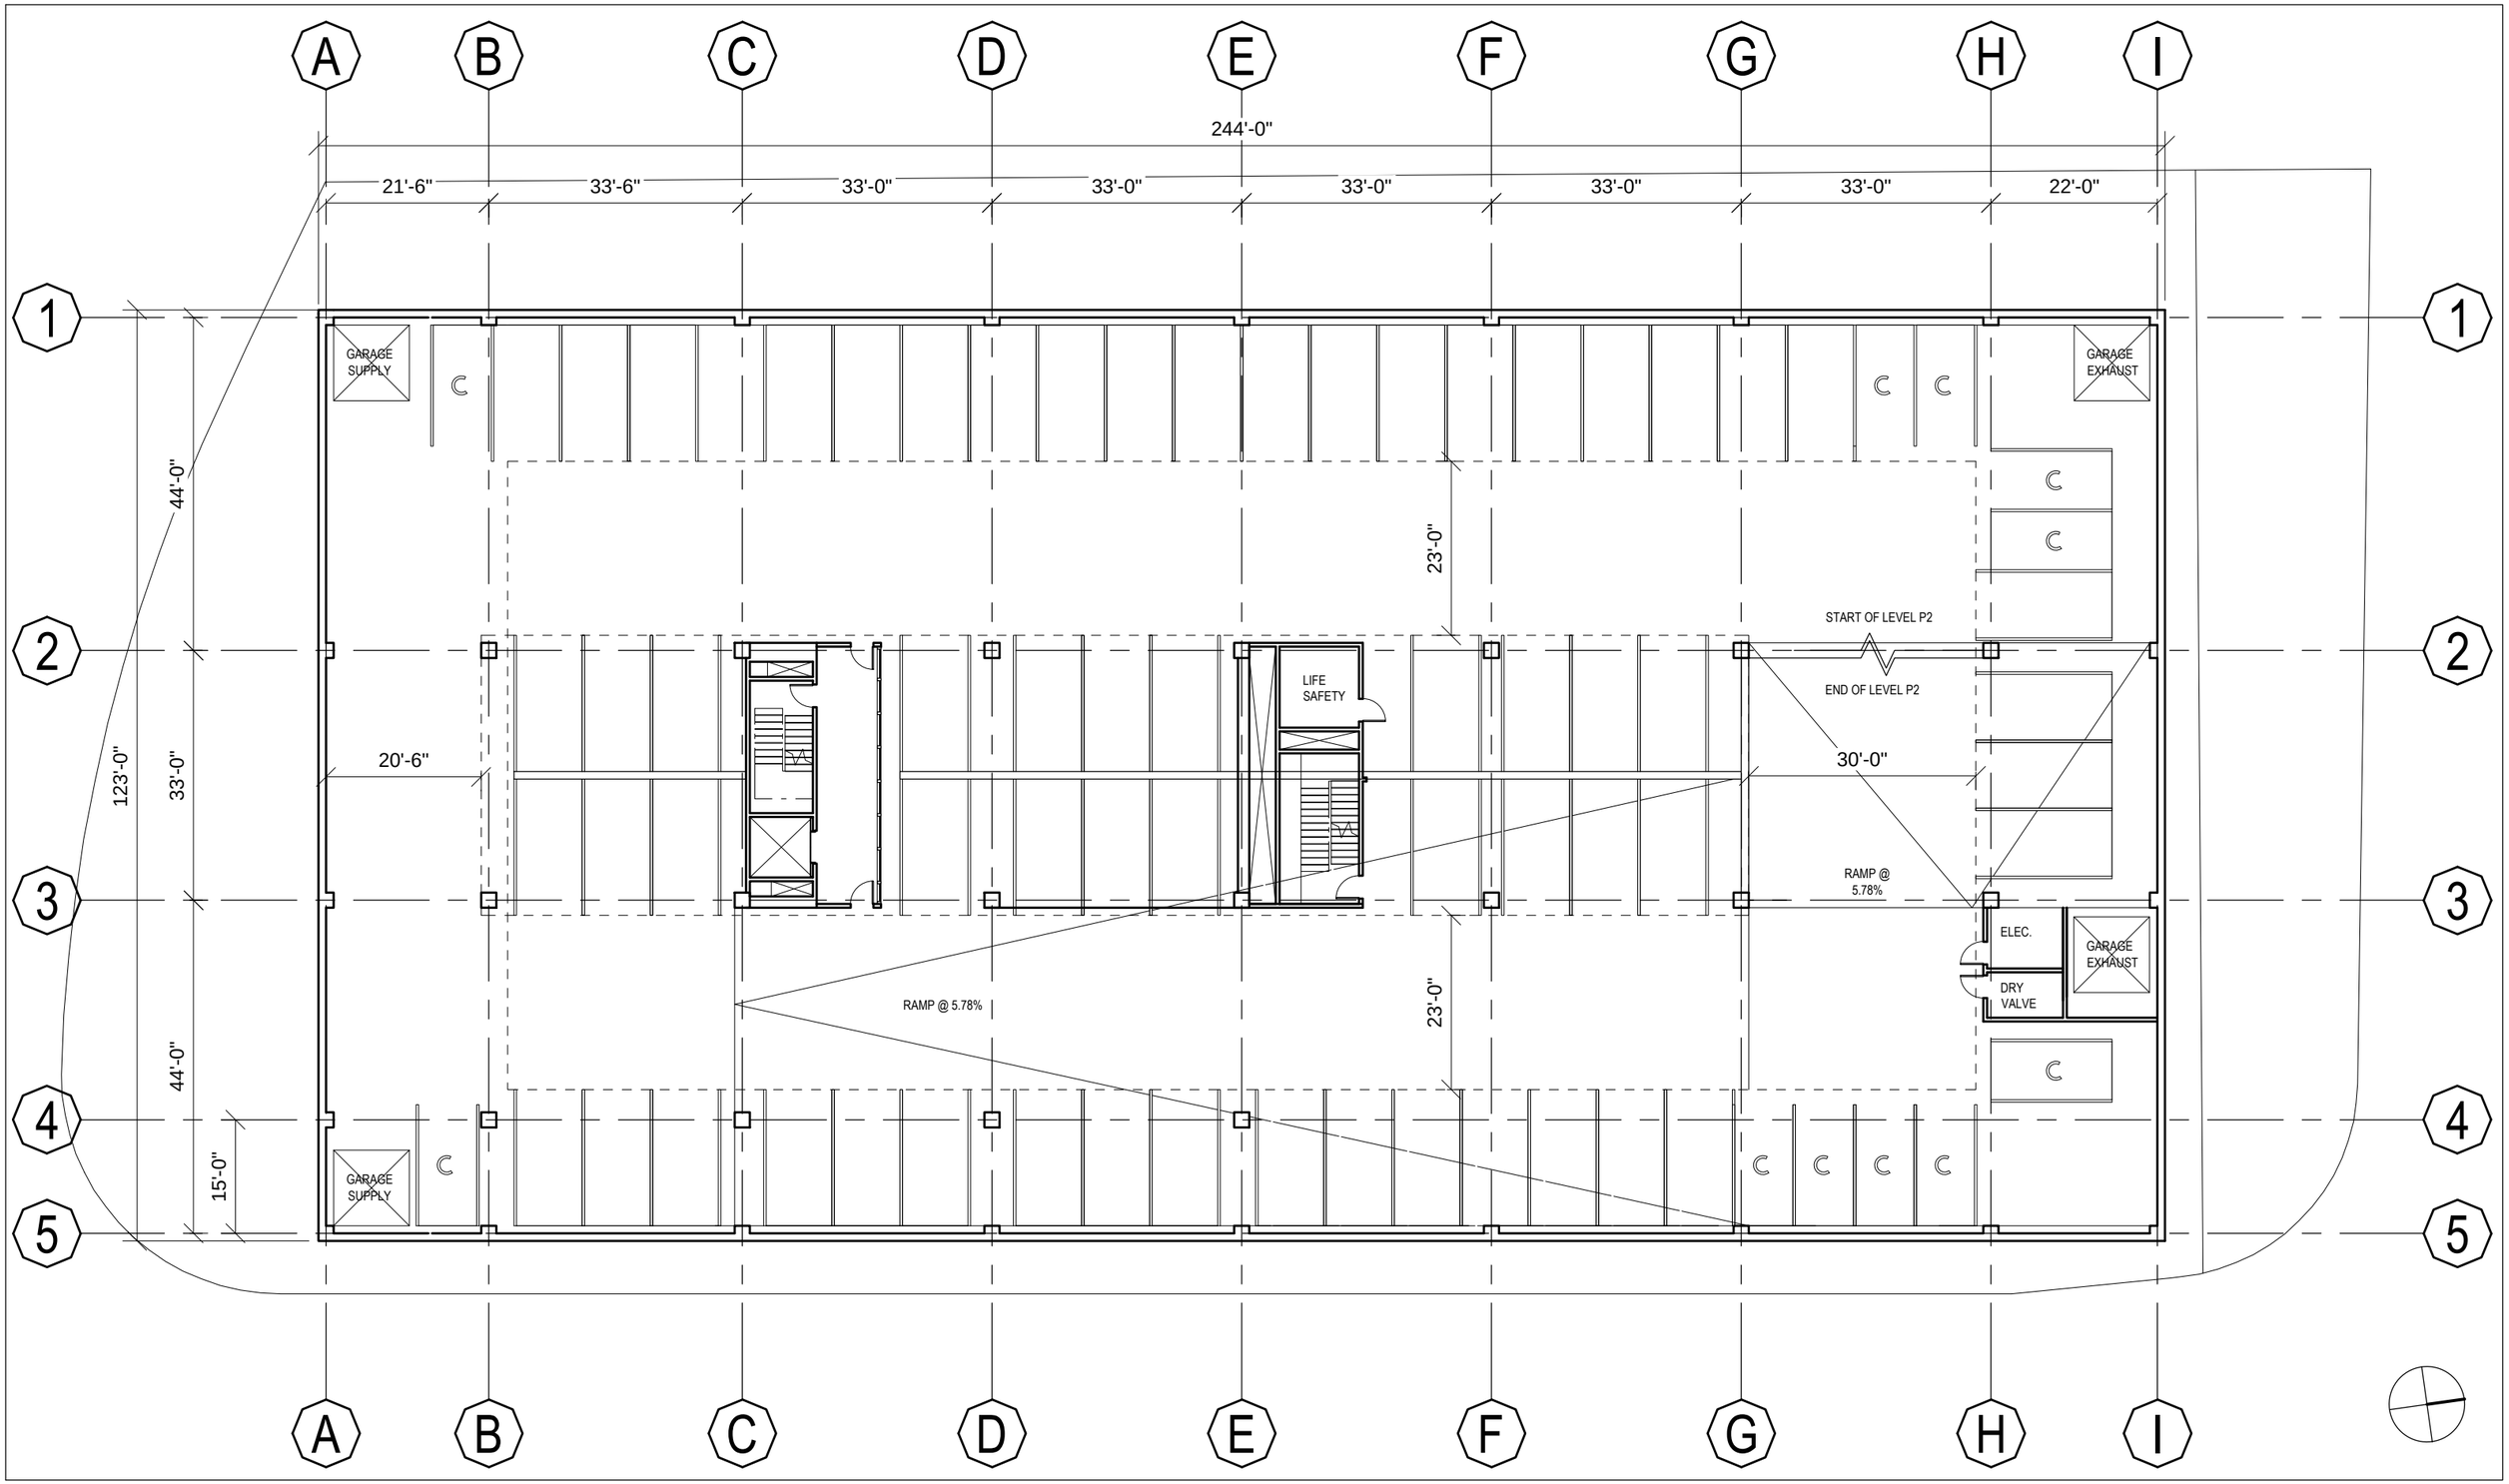

DLJ REAL ESTATE CAPITAL PARTNERS

HSS HASHIM SARKIS STUDIOS BOSTON/BEIRUT

HASHIM SARKIS STUDIOS
1218 MASSACHUSETTS AVE. LEVEL 4
CAMBRIDGE MA 02138 UNITED STATES
617 864 5364 WWW.HASHIMSARKIS.COM

BOYNTON YARDS - BUILDING 2

FOR DLJ RECP

0 5' 10' 20'

LEVEL P2 PLAN

1" = 20'-0"
SCALE

02/14/18
DATE

A-2-103

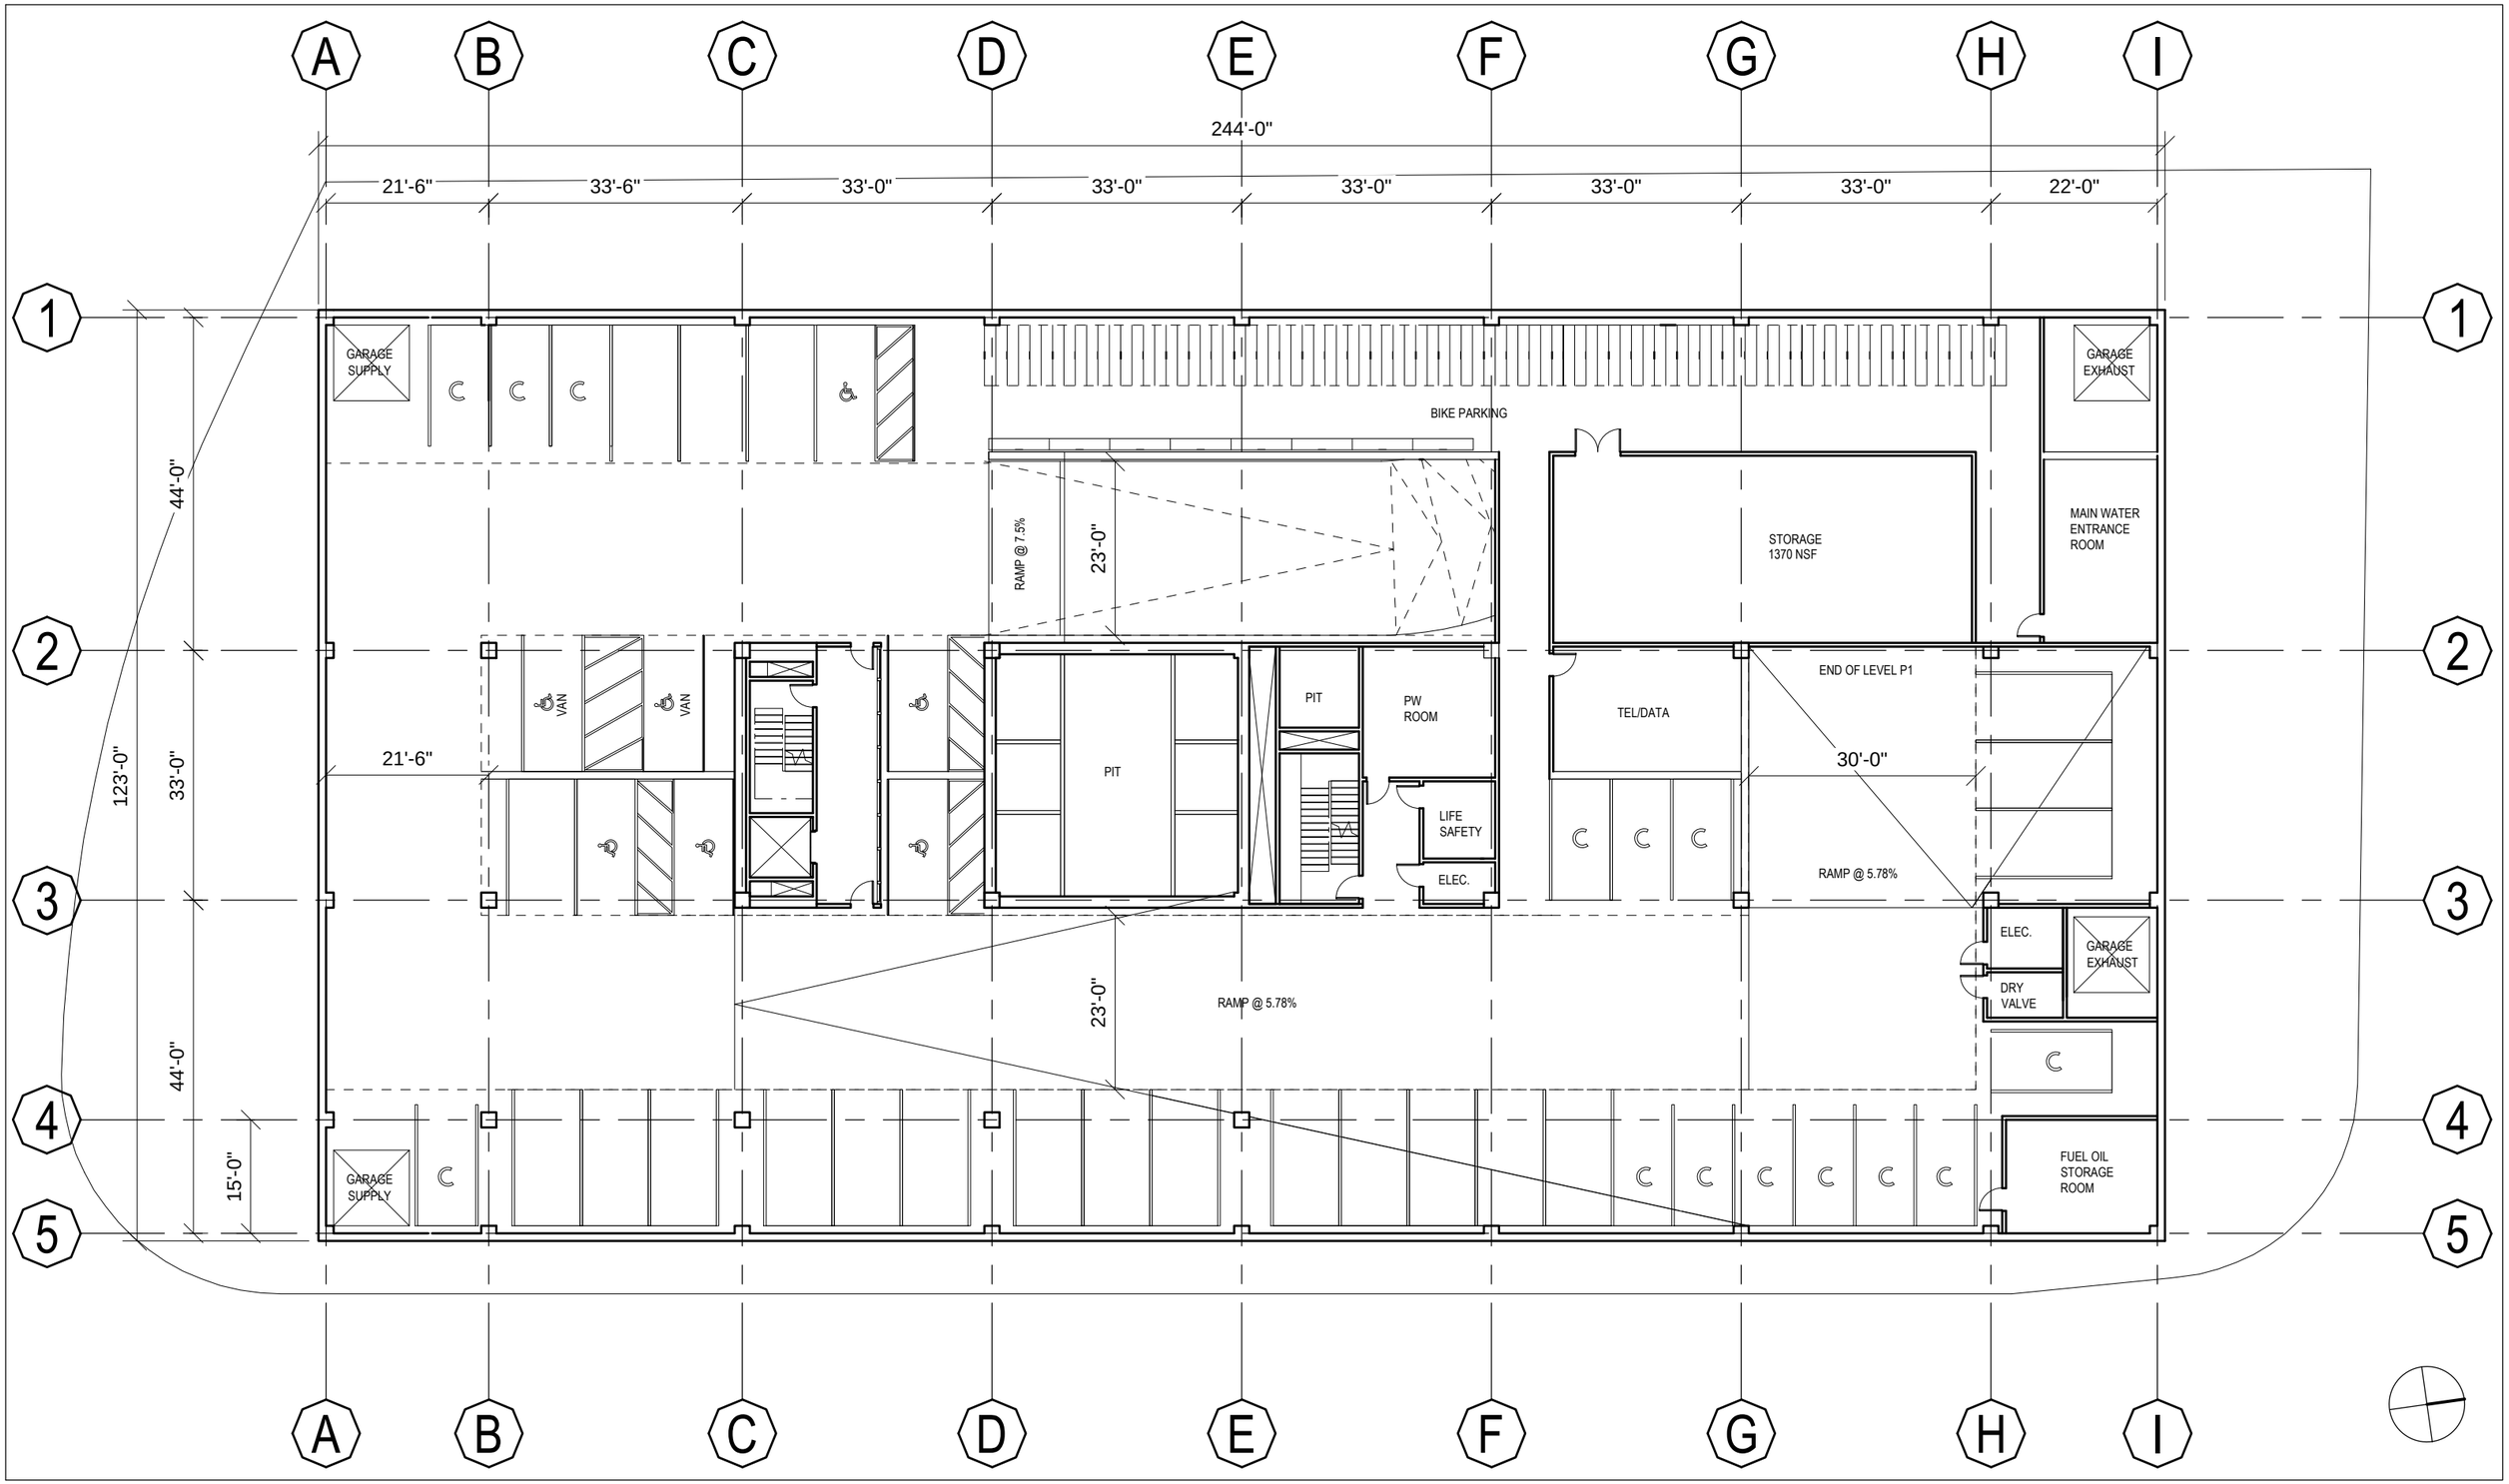

DLJ REAL ESTATE CAPITAL PARTNERS

HSS HASHIM SARKIS STUDIOS BOSTON/BEIRUT

HASHIM SARKIS STUDIOS
1218 MASSACHUSETTS AVE. LEVEL 4
CAMBRIDGE MA 02138 UNITED STATES
617 864 5364 WWW.HASHIMSARKIS.COM

BOYNTON YARDS - BUILDING 2

FOR DLJ RECP

0 5' 10' 20'

LEVEL P1 PLAN

1" = 20'-0"
SCALE

02/14/18
DATE

A-2-104

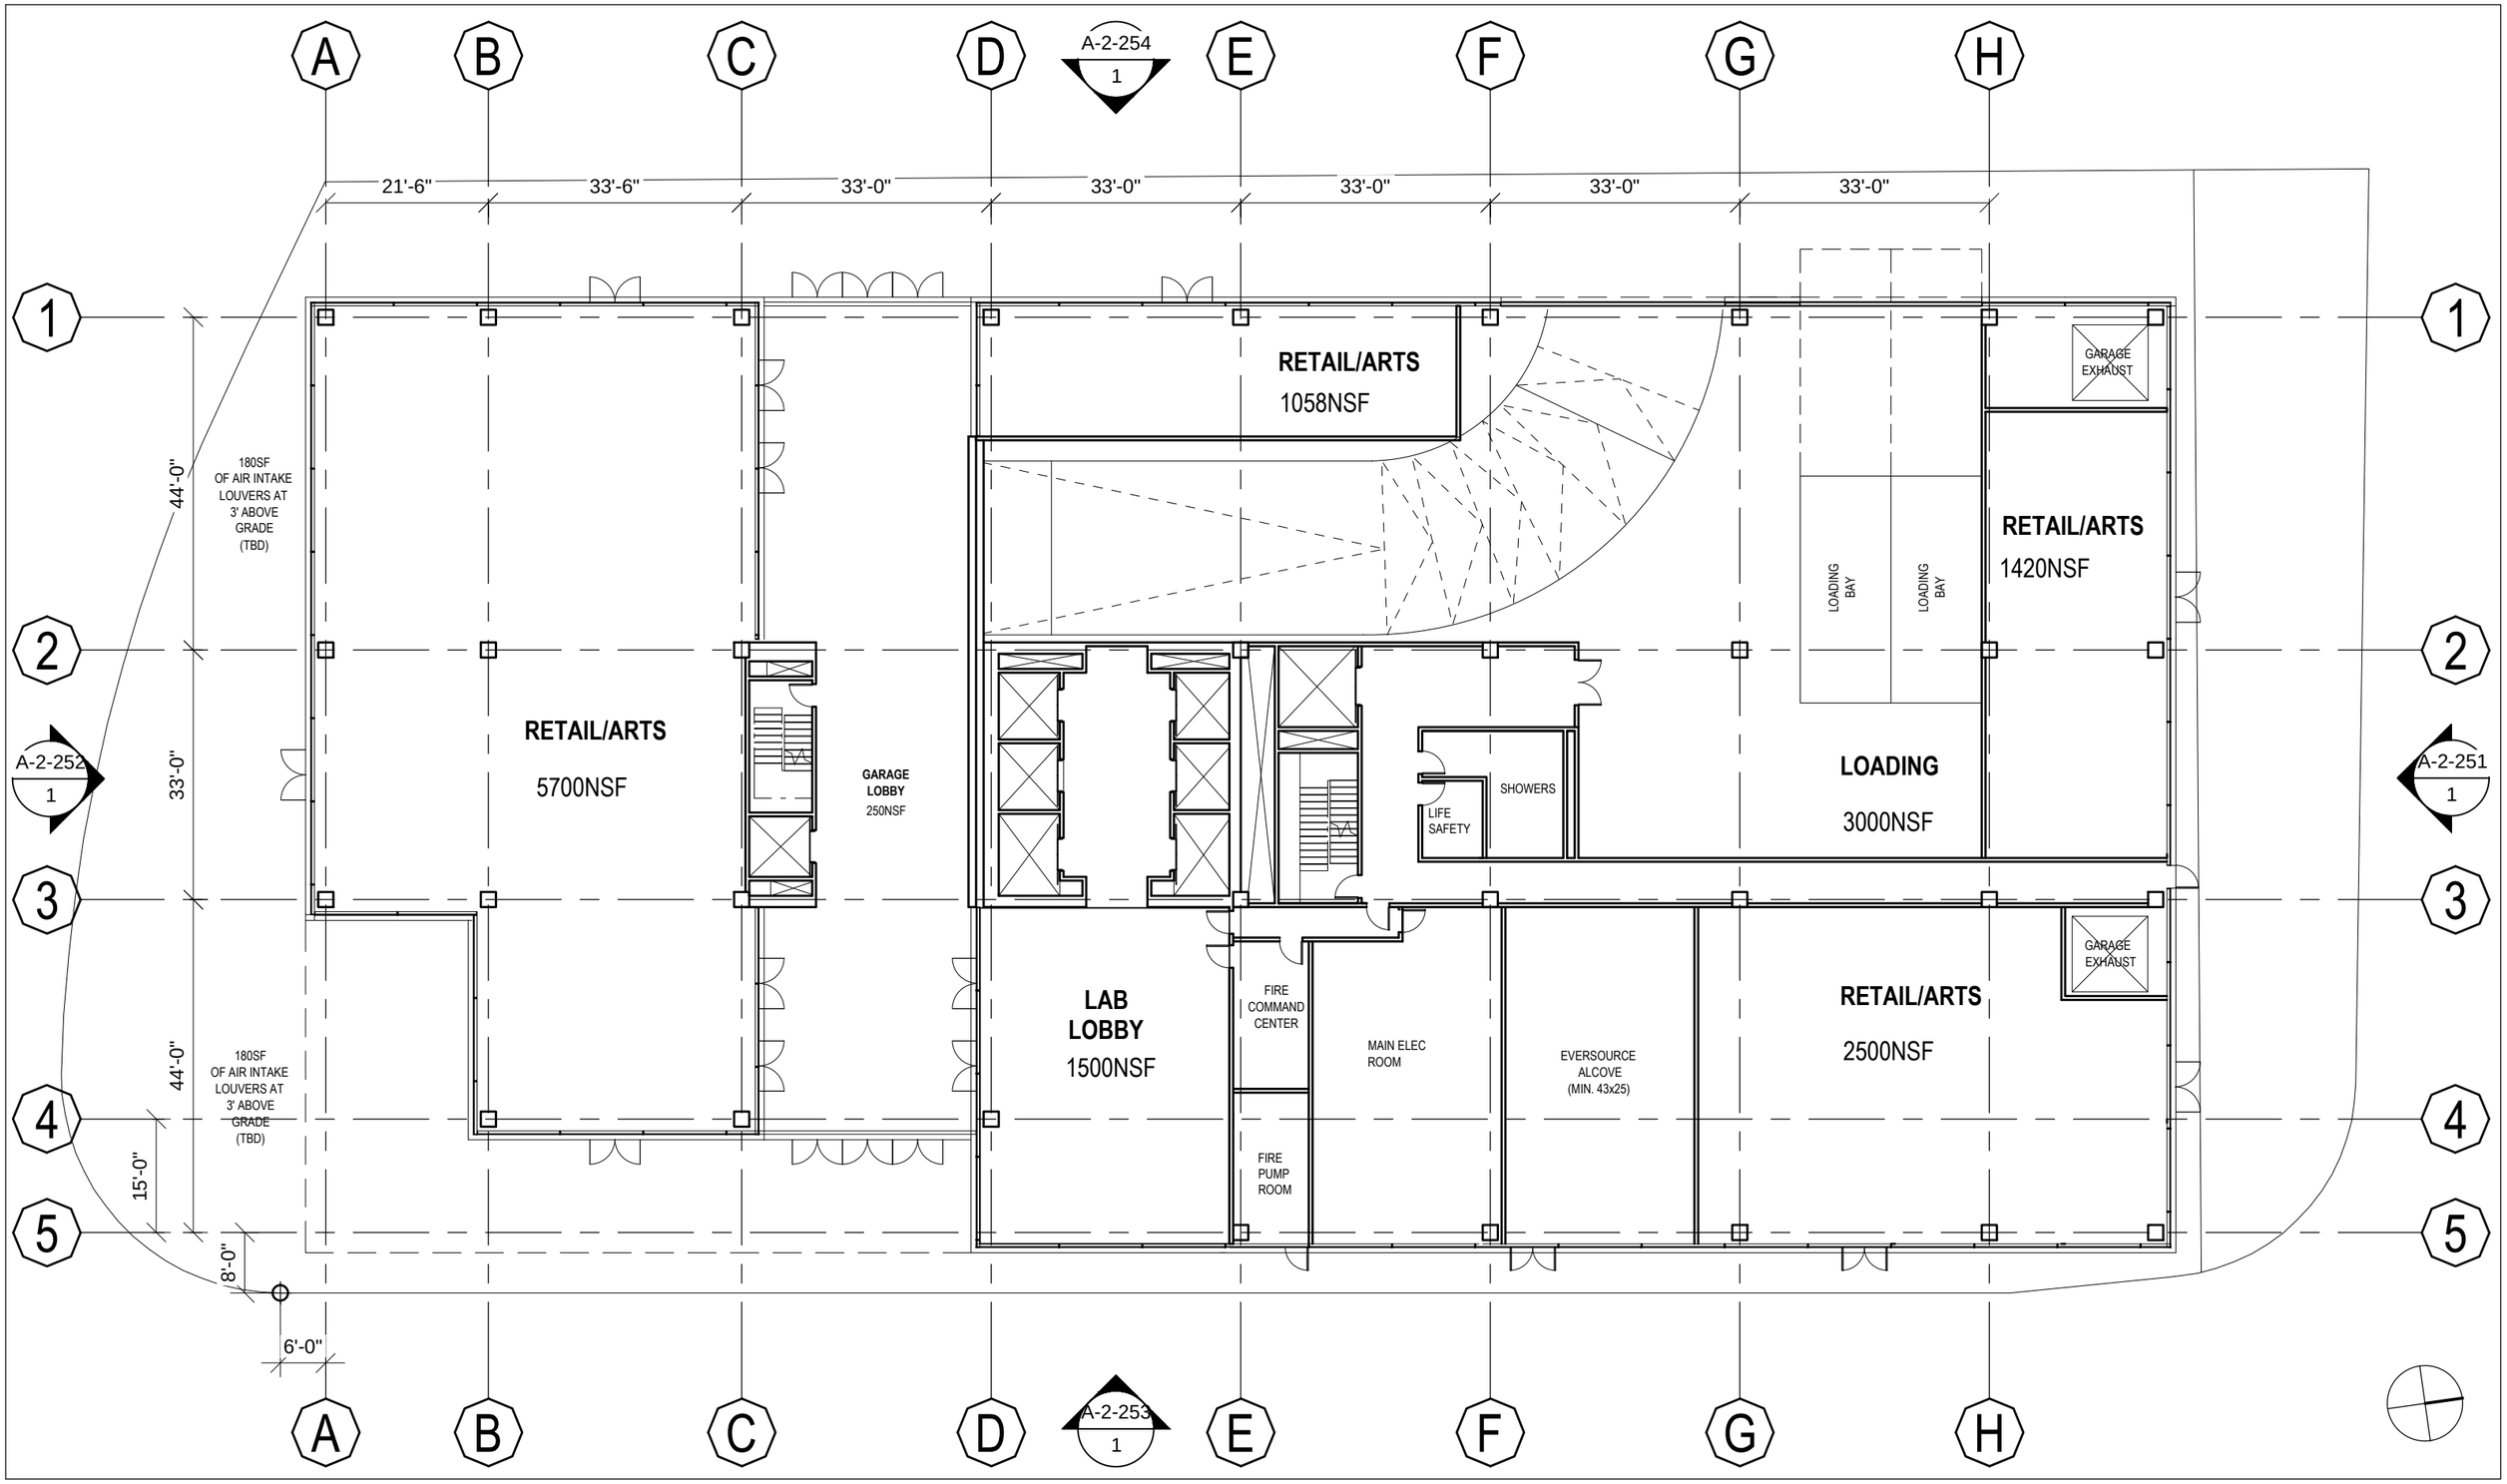

DLJ
REAL ESTATE
CAPITAL PARTNERS

HSS
HASHIM SARKIS STUDIOS
BOSTON/BEIRUT

HASHIM SARKIS STUDIOS
1218 MASSACHUSETTS AVE. LEVEL 4
CAMBRIDGE MA 02138 UNITED STATES
617 864 5364 WWW.HASHIMSARKIS.COM

BOYNTON YARDS - BUILDING 2

FOR DLJ RECP

0 5' 10' 20'

LEVEL 1 PLAN

1" = 20'-0"
SCALE

02/14/18
DATE

A-2-105

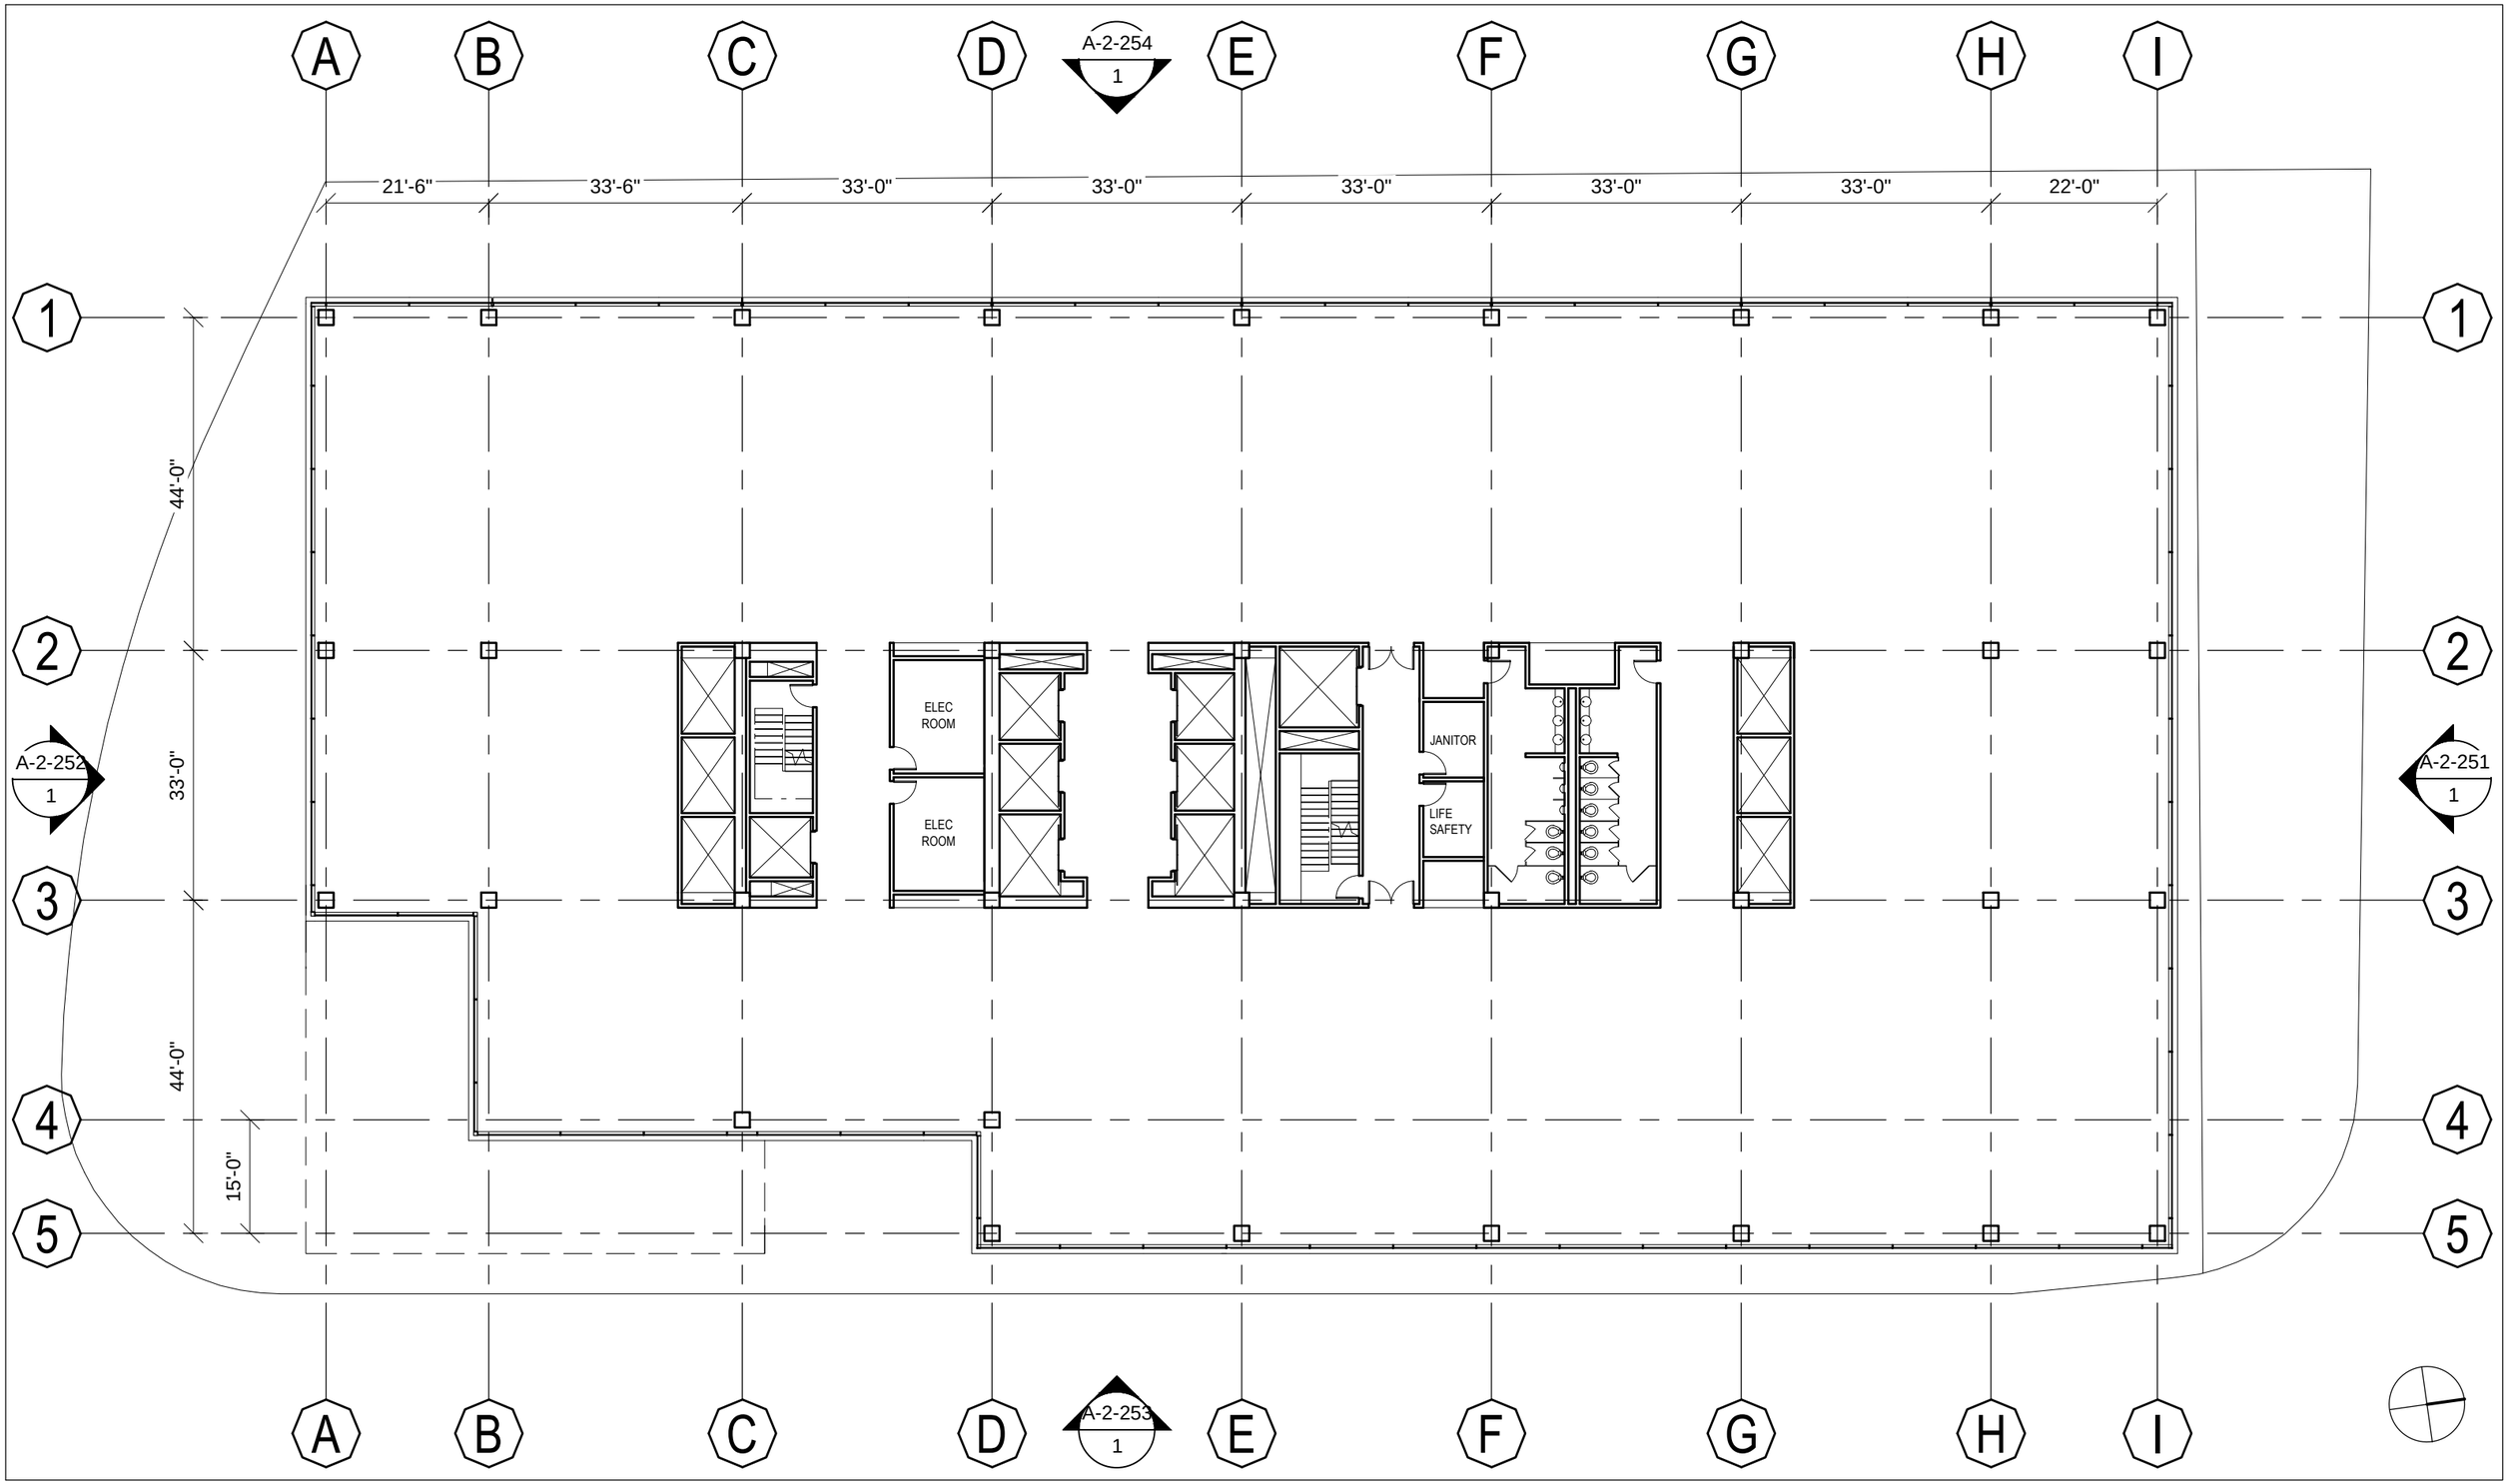

DLJ REAL ESTATE CAPITAL PARTNERS

HSS HASHIM SARKIS STUDIOS BOSTON/BEIRUT
HASHIM SARKIS STUDIOS
1218 MASSACHUSETTS AVE. LEVEL 4
CAMBRIDGE MA 02138 UNITED STATES
617 864 5364 WWW.HASHIMSARKIS.COM

BOYNTON YARDS - BUILDING 2

FOR DLJ RECP

0 5' 10' 20'

LEVEL 2 PLAN

1" = 20'-0"
SCALE

02/14/18
DATE

A-2-106

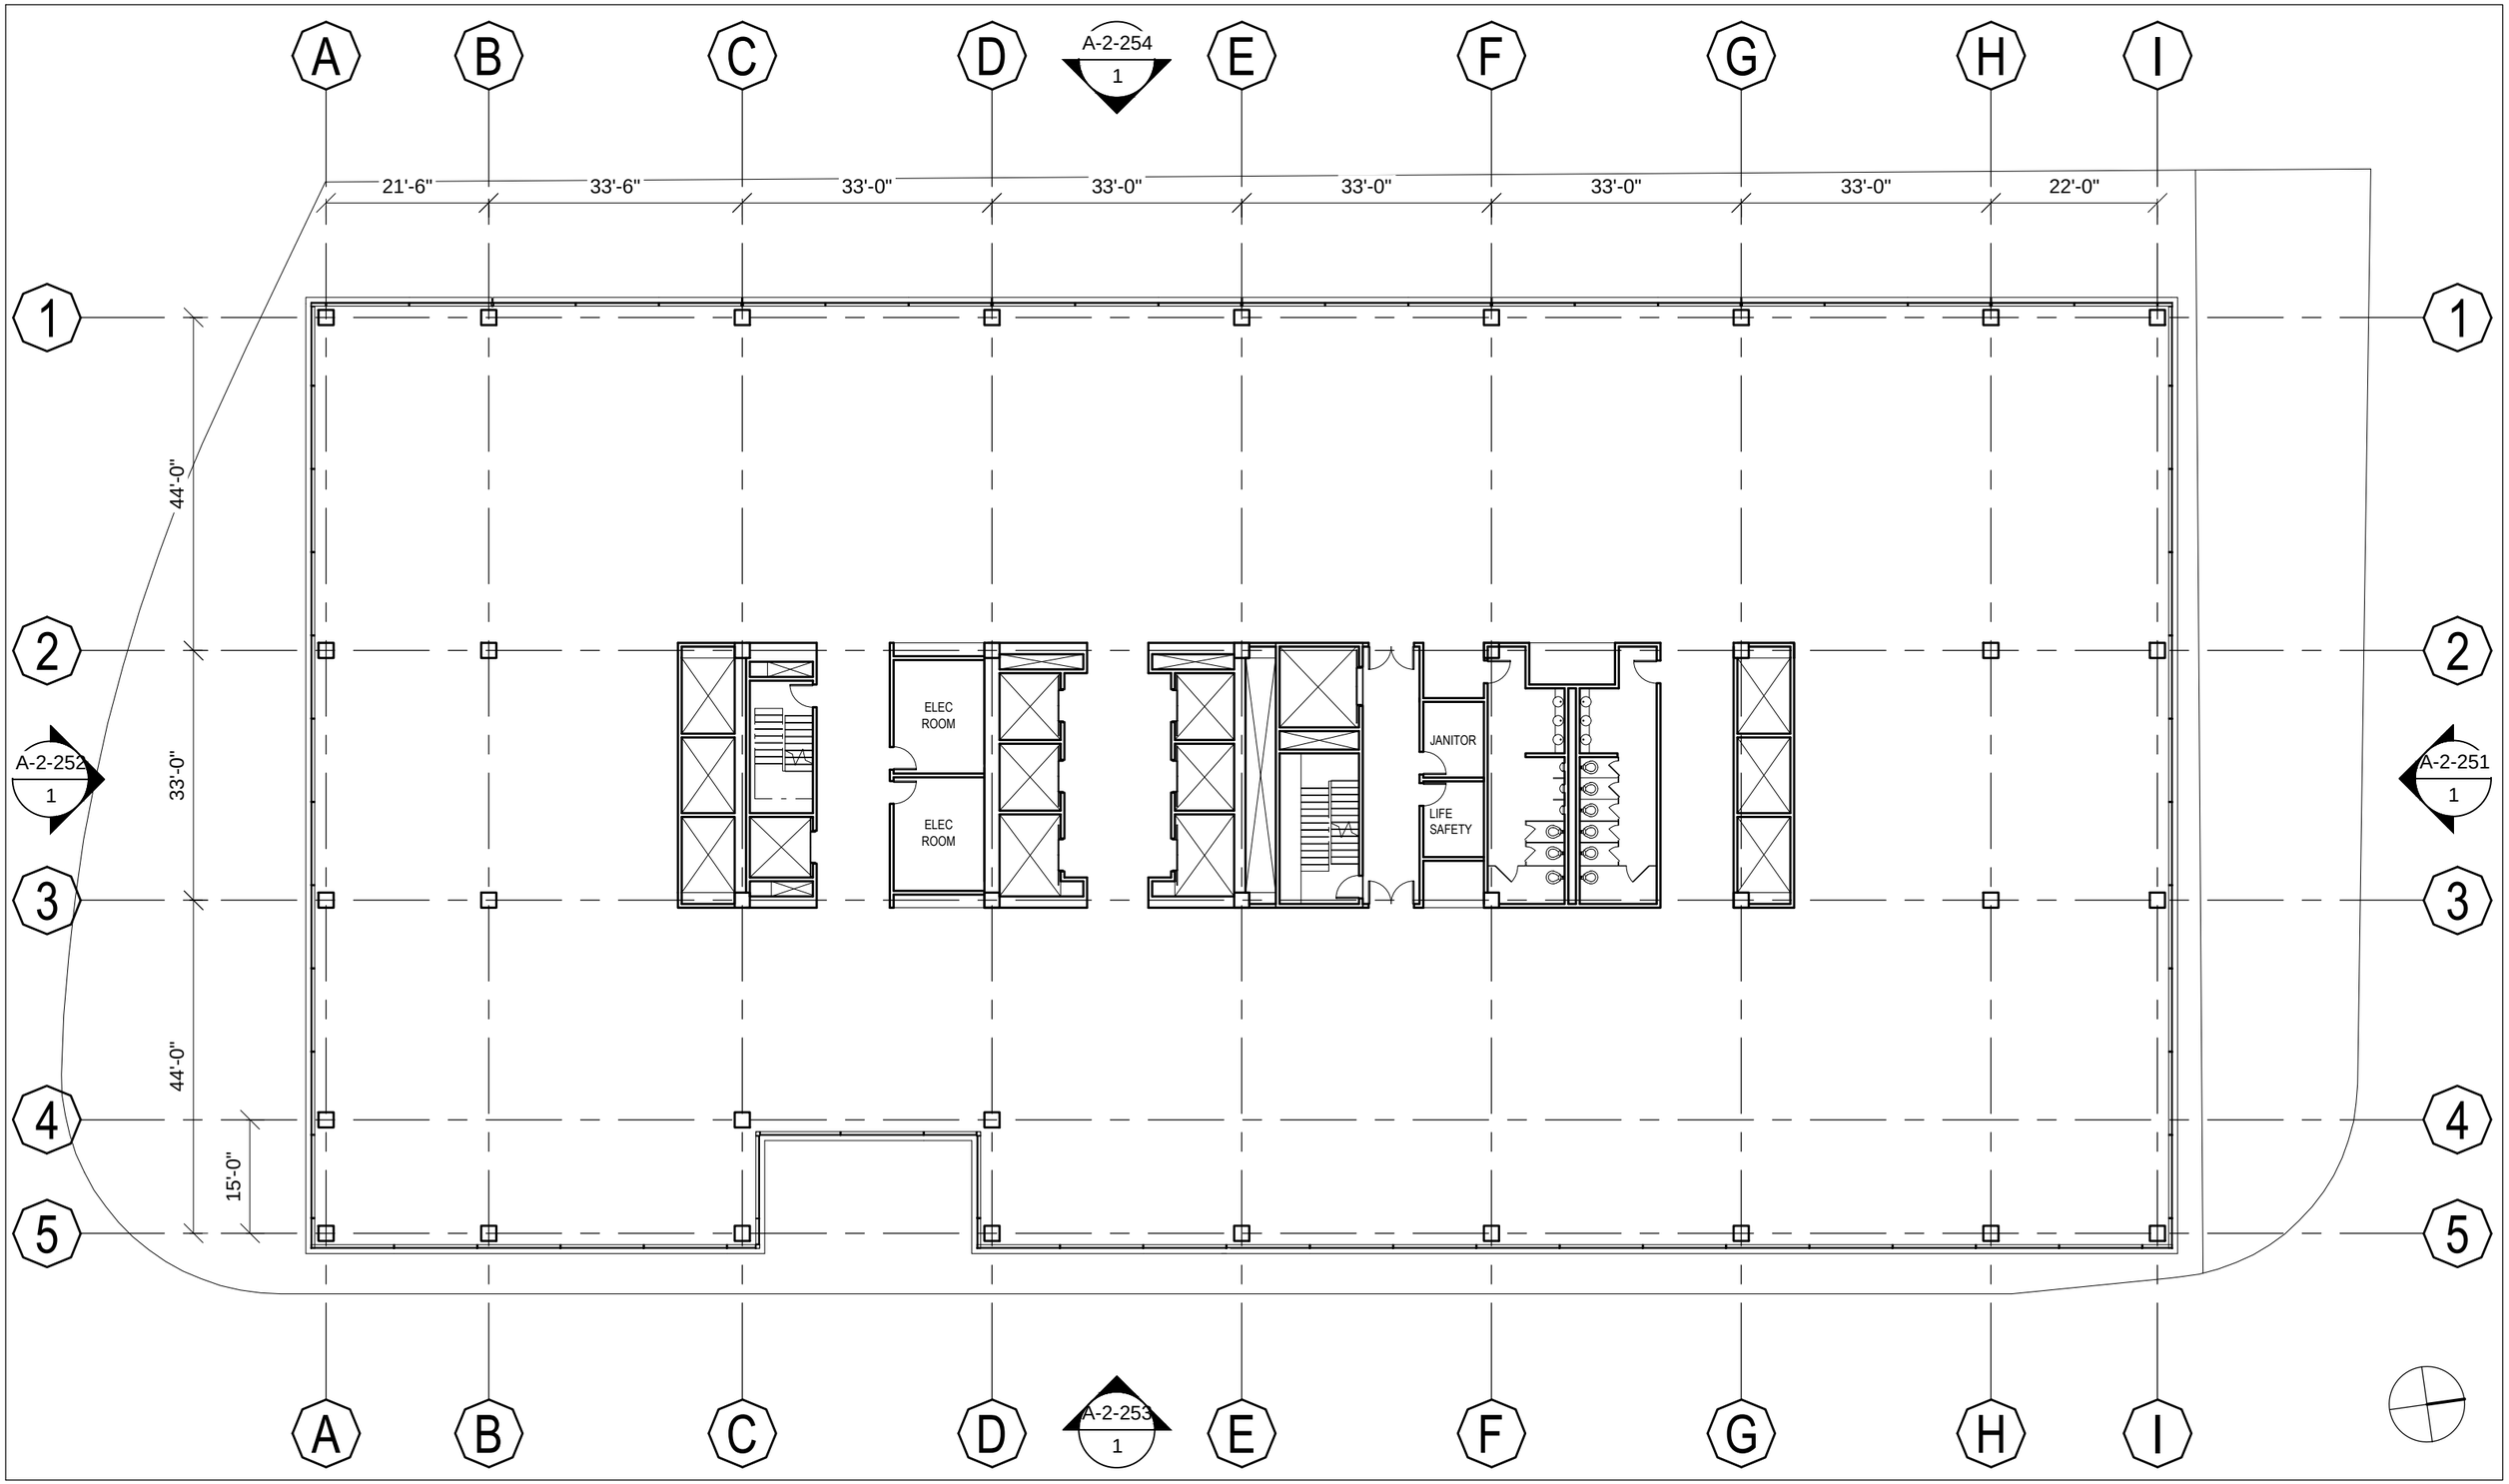

DLJ REAL ESTATE CAPITAL PARTNERS

HSS HASHIM SARKIS STUDIOS BOSTON/BEIRUT
HASHIM SARKIS STUDIOS
1218 MASSACHUSETTS AVE. LEVEL 4
CAMBRIDGE MA 02138 UNITED STATES
617 864 5364 WWW.HASHIMSARKIS.COM

BOYNTON YARDS - BUILDING 2

FOR DLJ RECP

0 5' 10' 20'

LEVEL 3-8 PLANS

1" = 20'-0"
SCALE

02/14/18
DATE

A-2-107

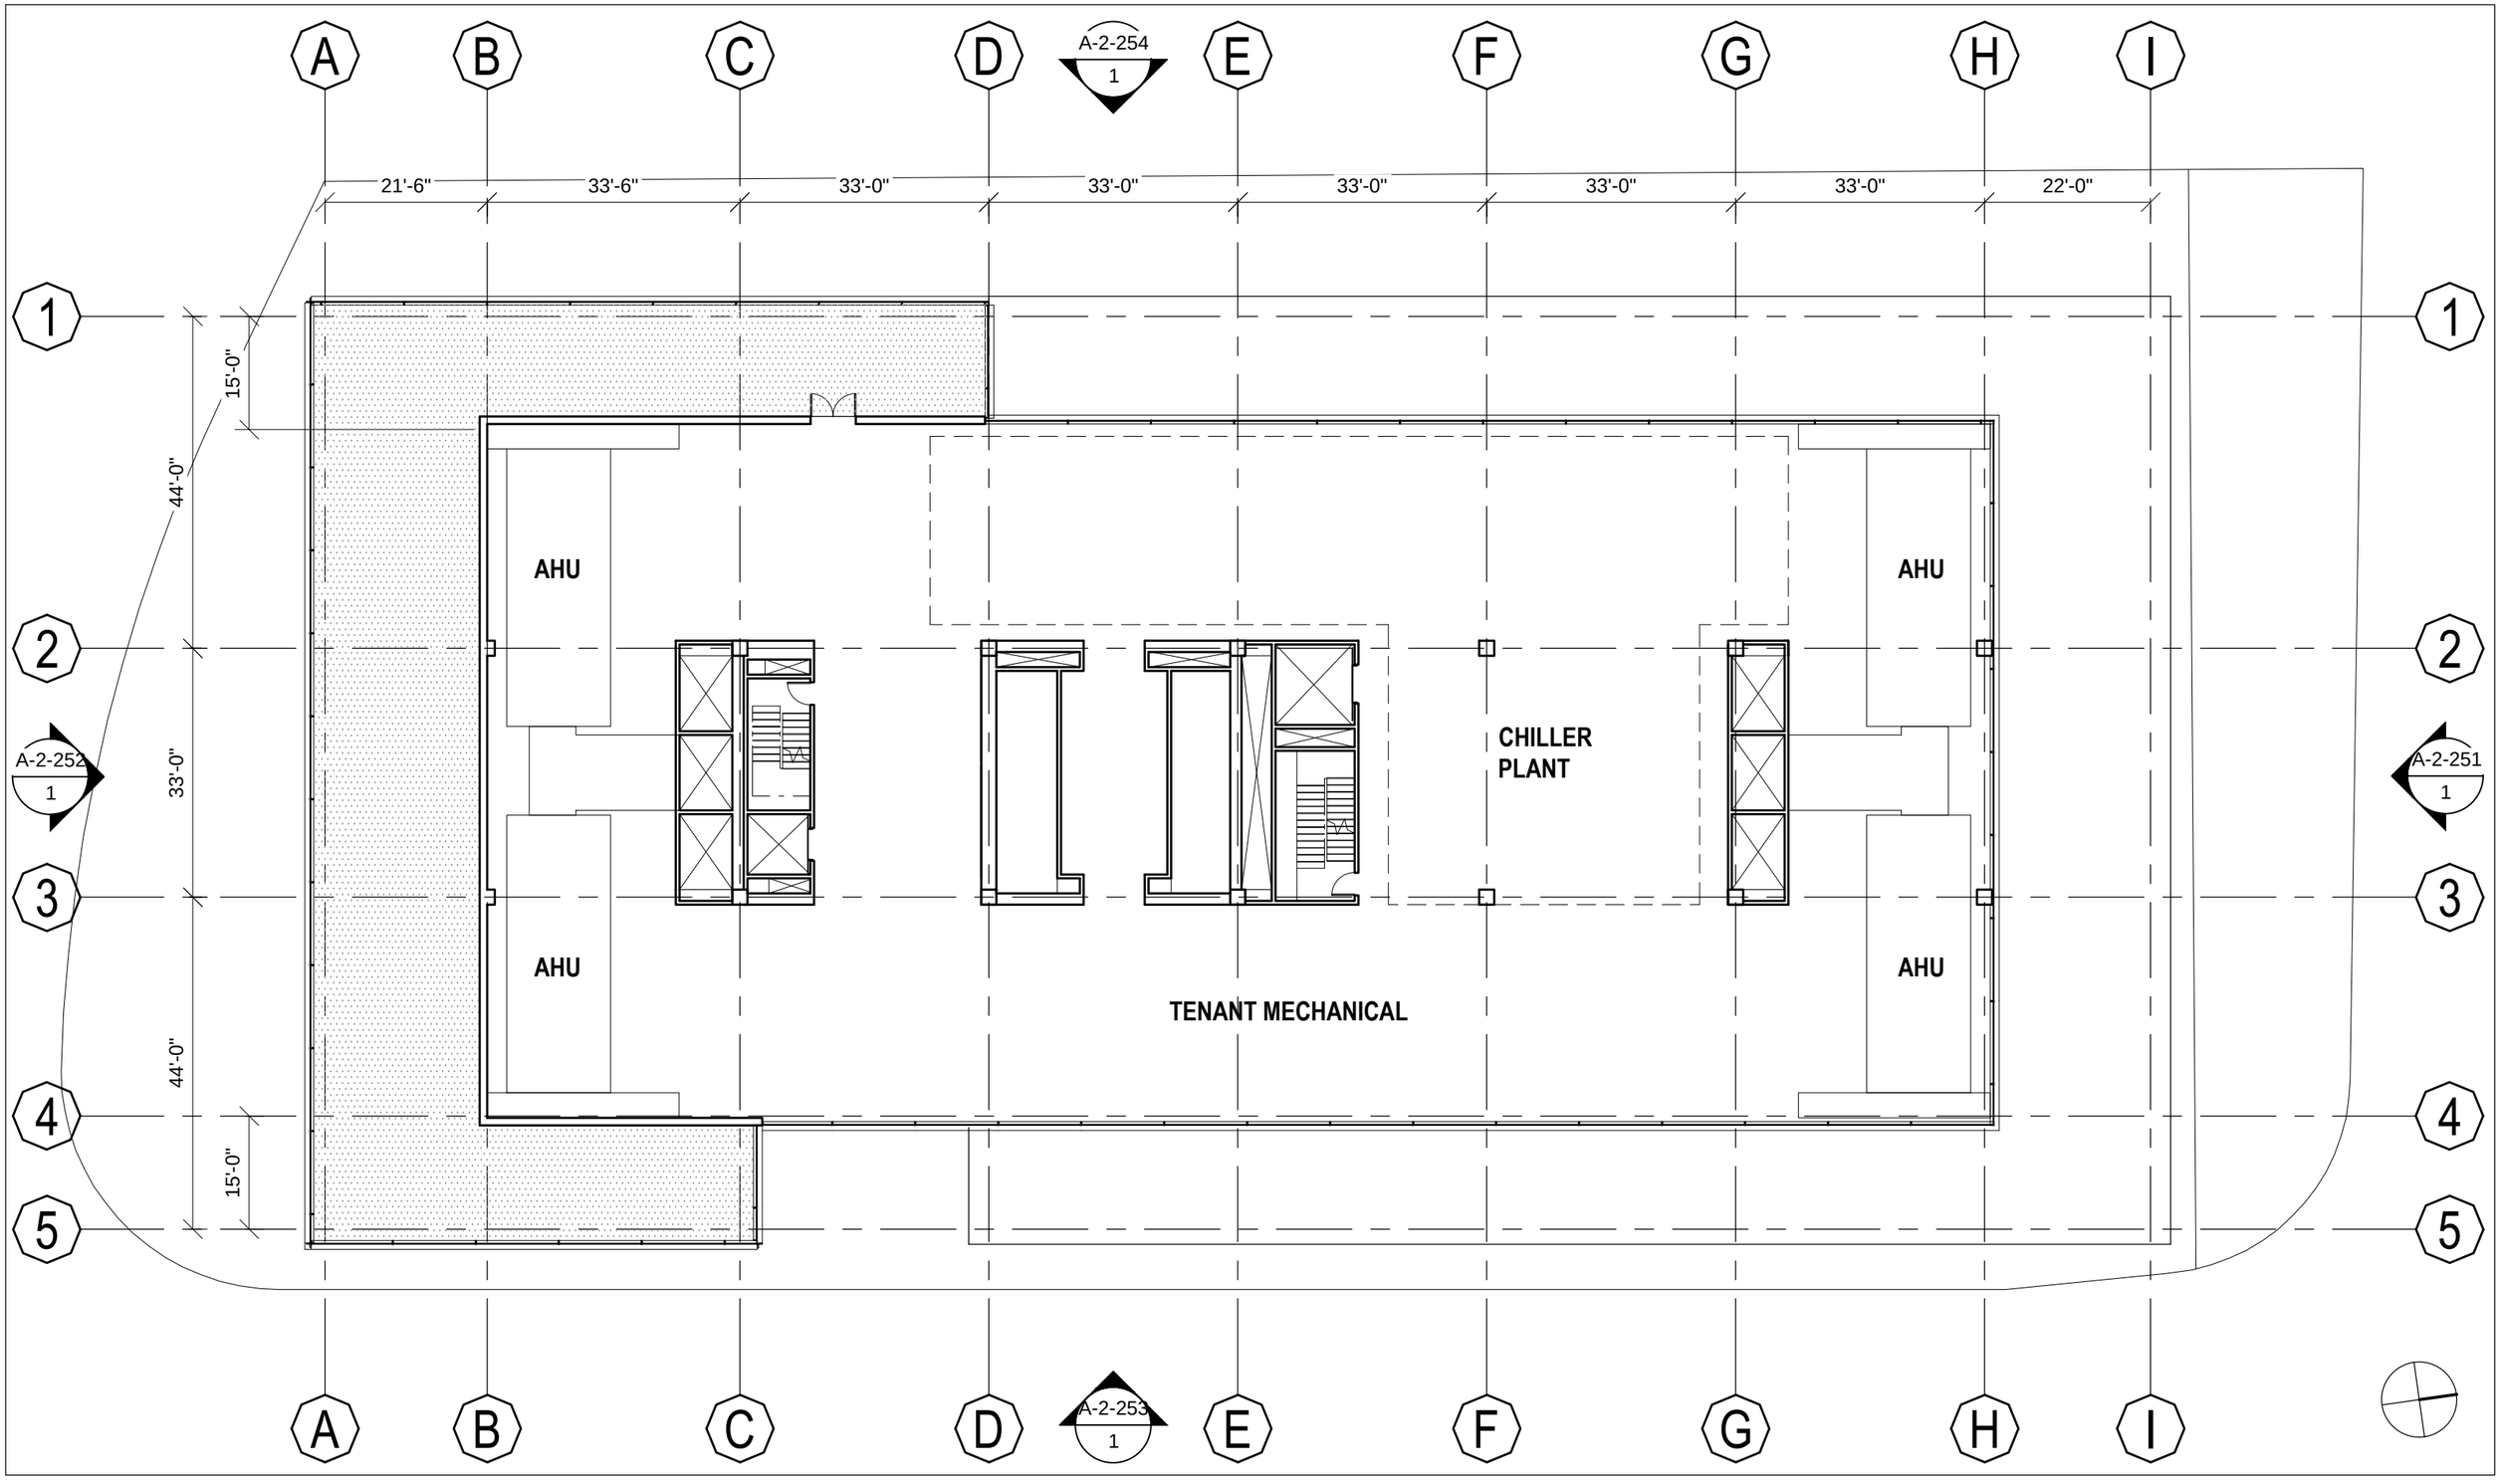

DLJ
REAL ESTATE
CAPITAL PARTNERS

HSS
HASHIM SARKIS STUDIOS
BOSTON/BEIRUT

HASHIM SARKIS STUDIOS
1218 MASSACHUSETTS AVE. LEVEL 4
CAMBRIDGE MA 02138 UNITED STATES
617 864 5364 WWW.HASHIMSARKIS.COM

BOYNTON YARDS - BUILDING 2

FOR DLJ RECP

0 5' 10' 20'

LEVEL PH1 PLAN

1" = 20'-0"
SCALE

02/14/18
DATE

A-2-108

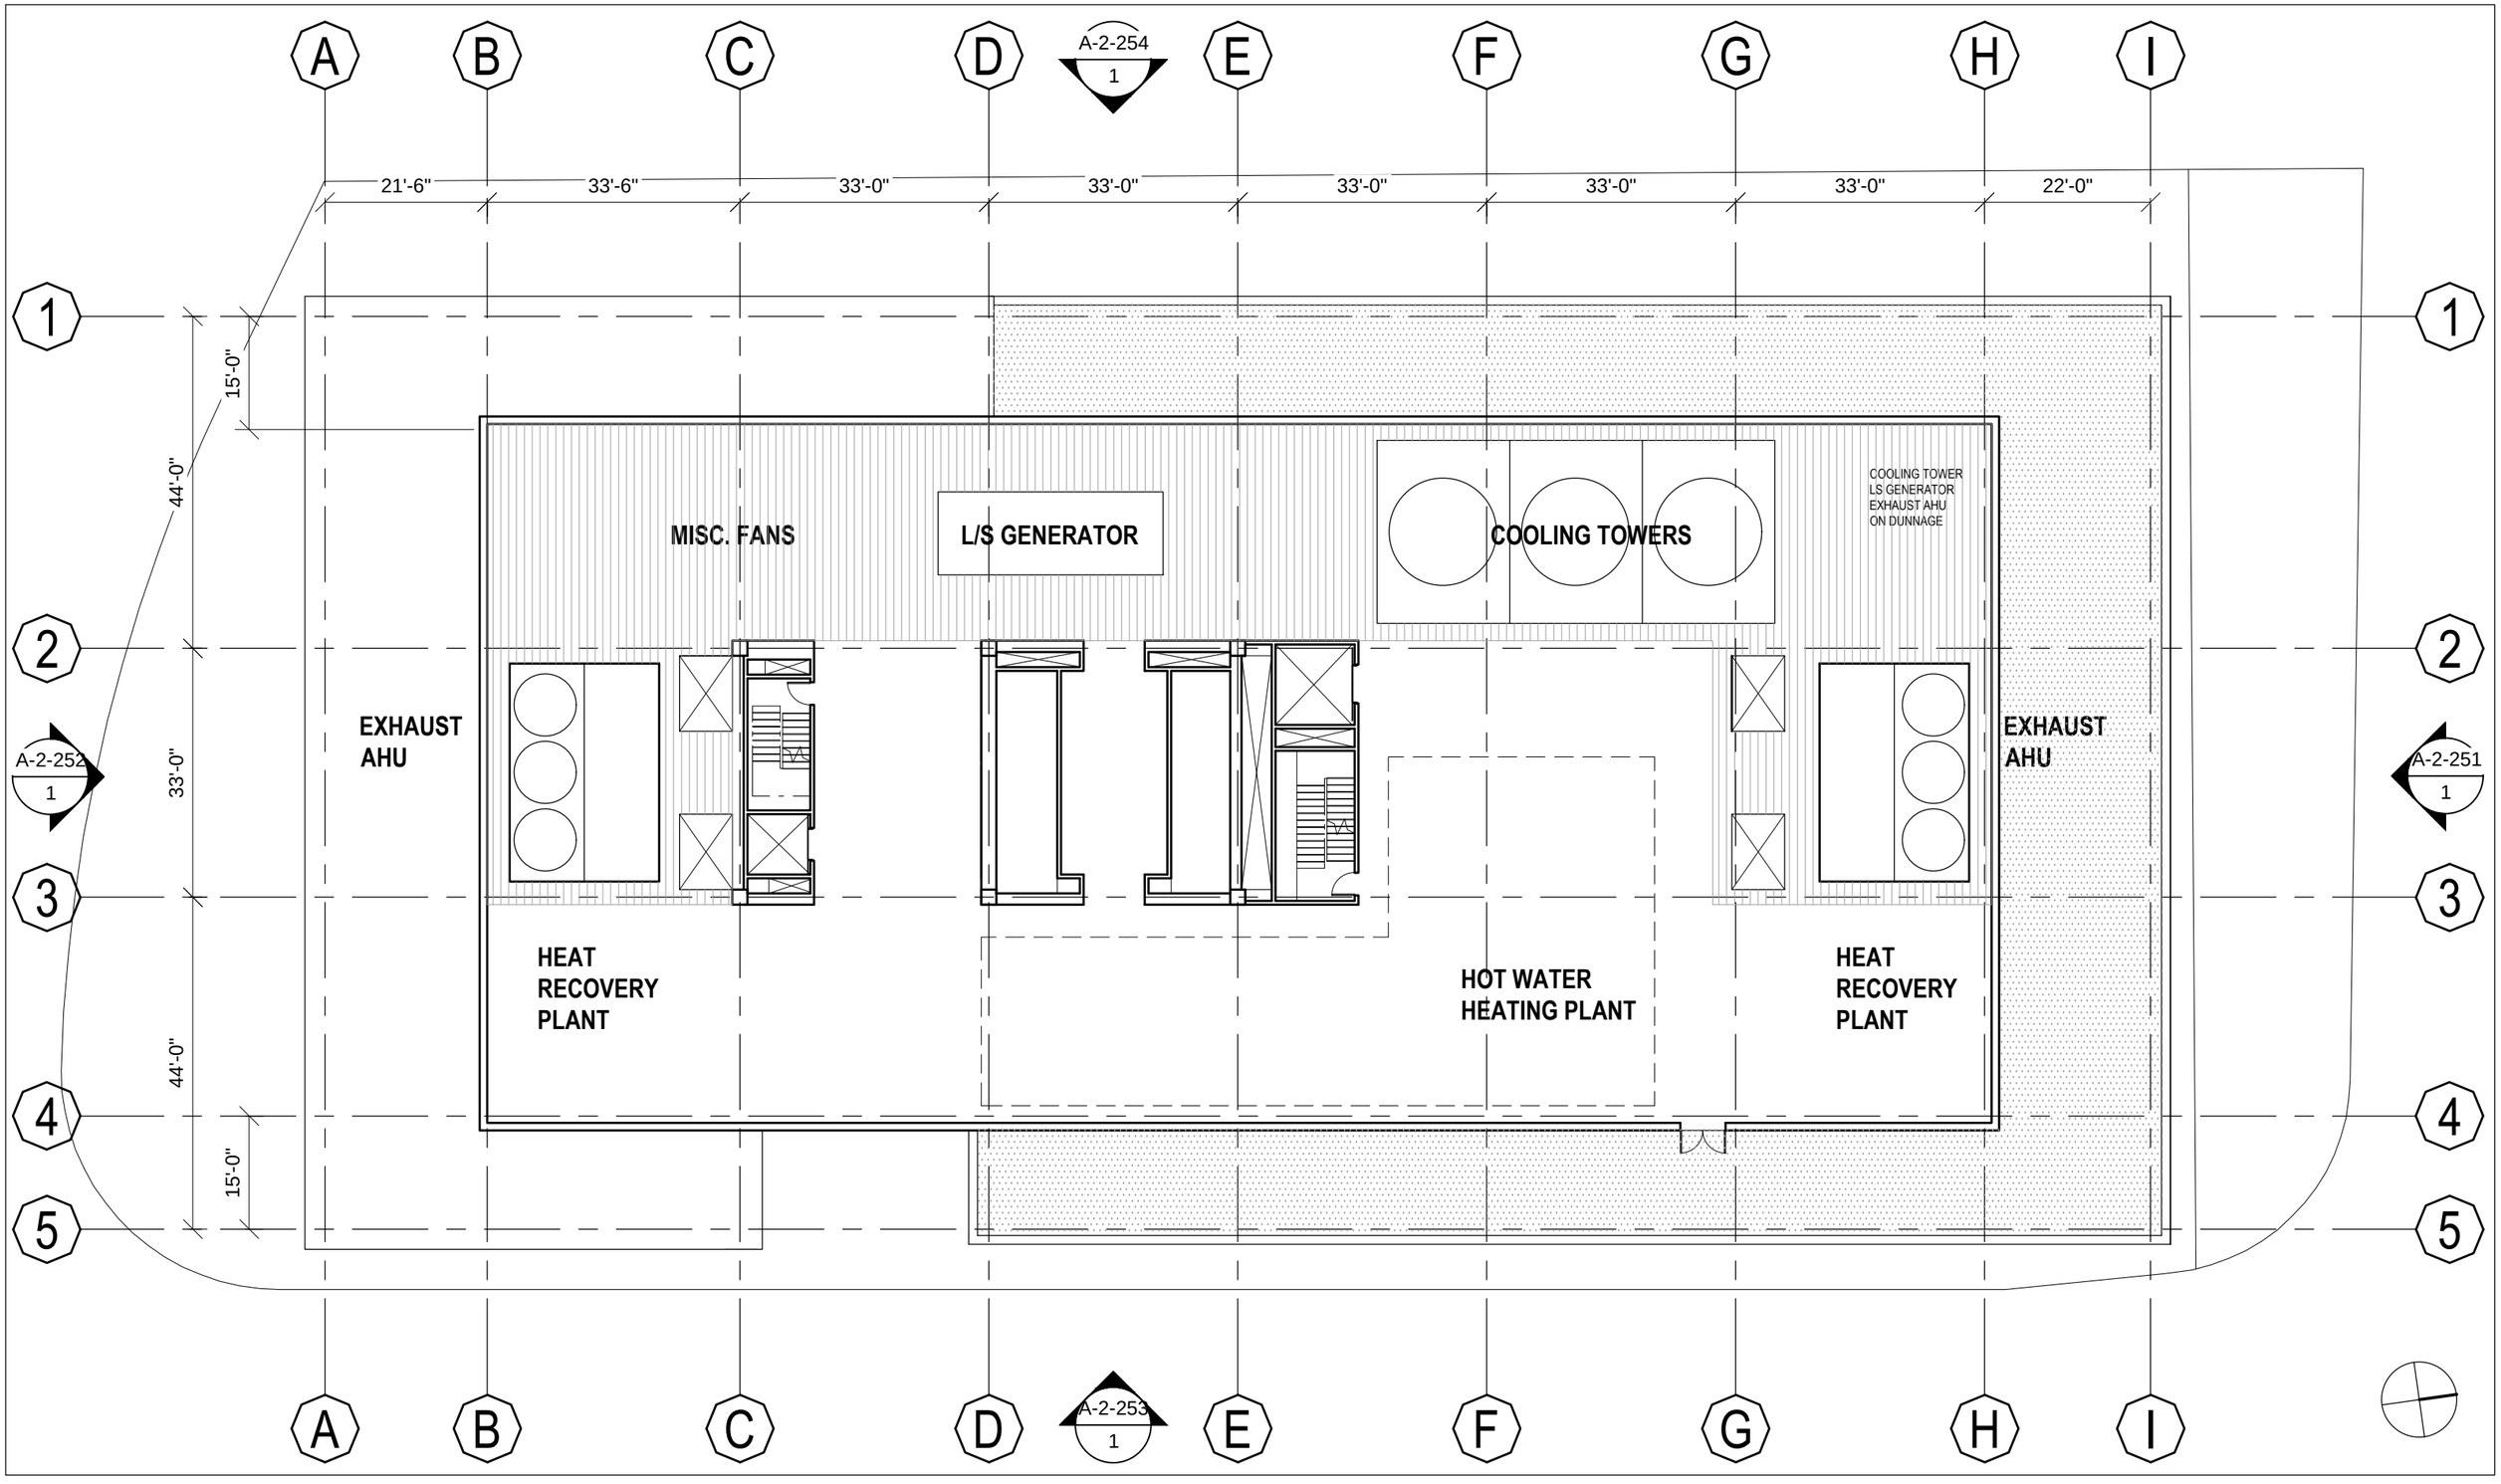

DLJ REAL ESTATE CAPITAL PARTNERS

HSS HASHIM SARKIS STUDIOS BOSTON/BEIRUT

HASHIM SARKIS STUDIOS
1218 MASSACHUSETTS AVE. LEVEL 4
CAMBRIDGE MA 02138 UNITED STATES
617 864 5364 WWW.HASHIMSARKIS.COM

BOYNTON YARDS - BUILDING 2

FOR DLJ RECP

0 5' 10' 20'

LEVEL PH2 PLAN

1" = 20'-0"
SCALE

02/14/18
DATE

A-2-109