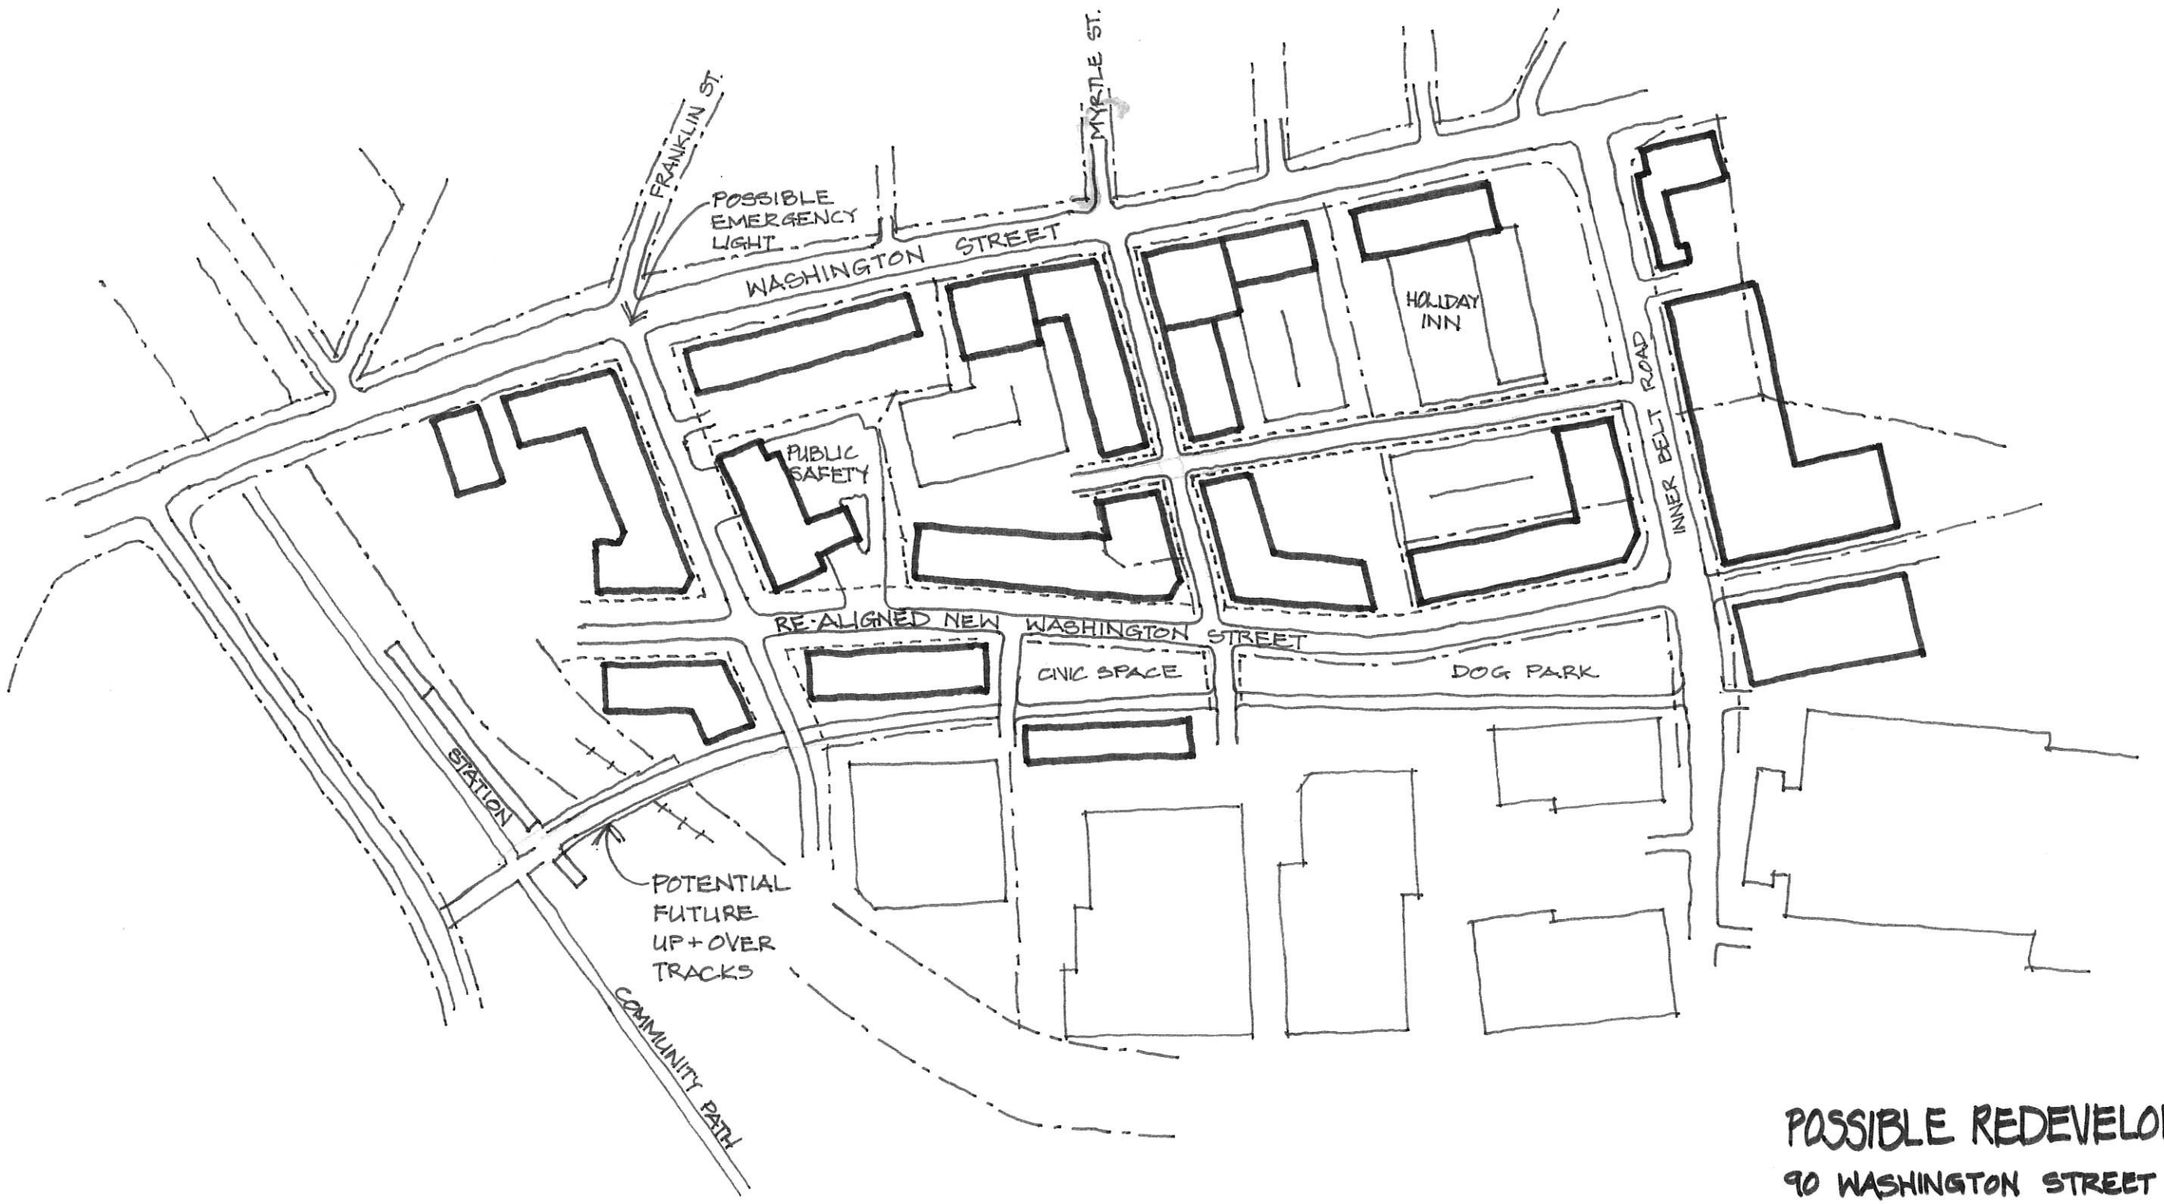

POSSIBLE REDEVELOPMENT

90 WASHINGTON STREET

05.30.19

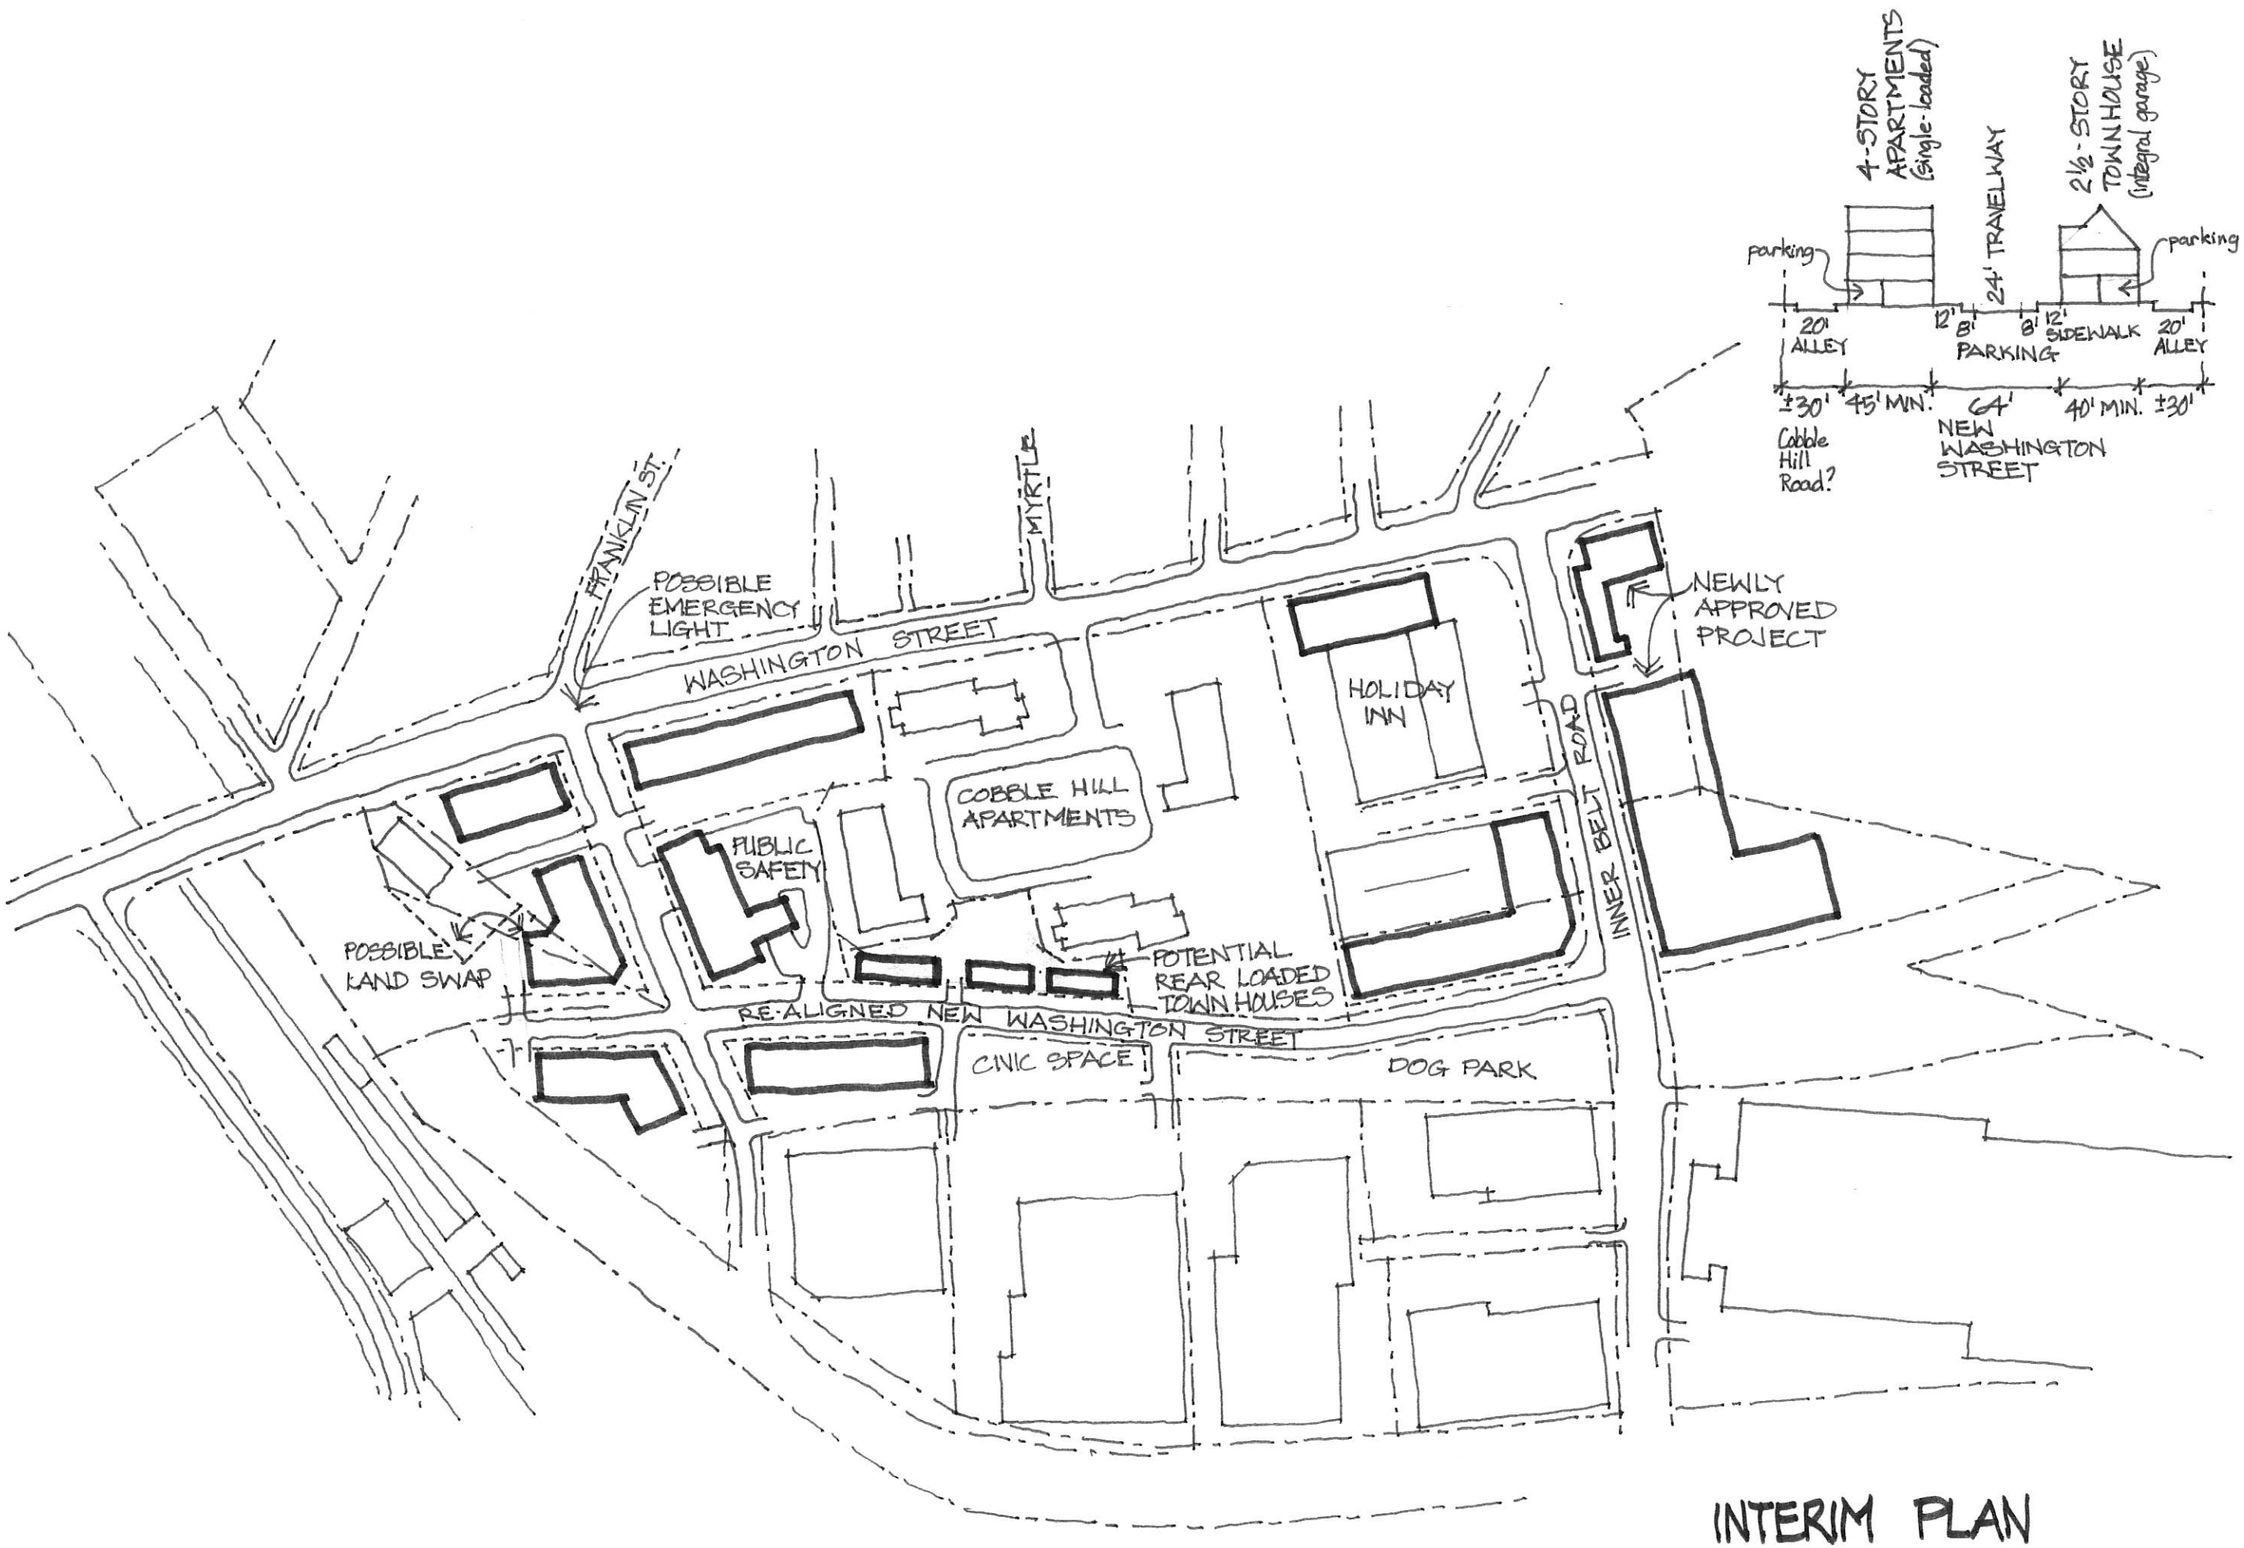

INTERIM PLAN

90 WASHINGTON STREET

06.16.19 1:200

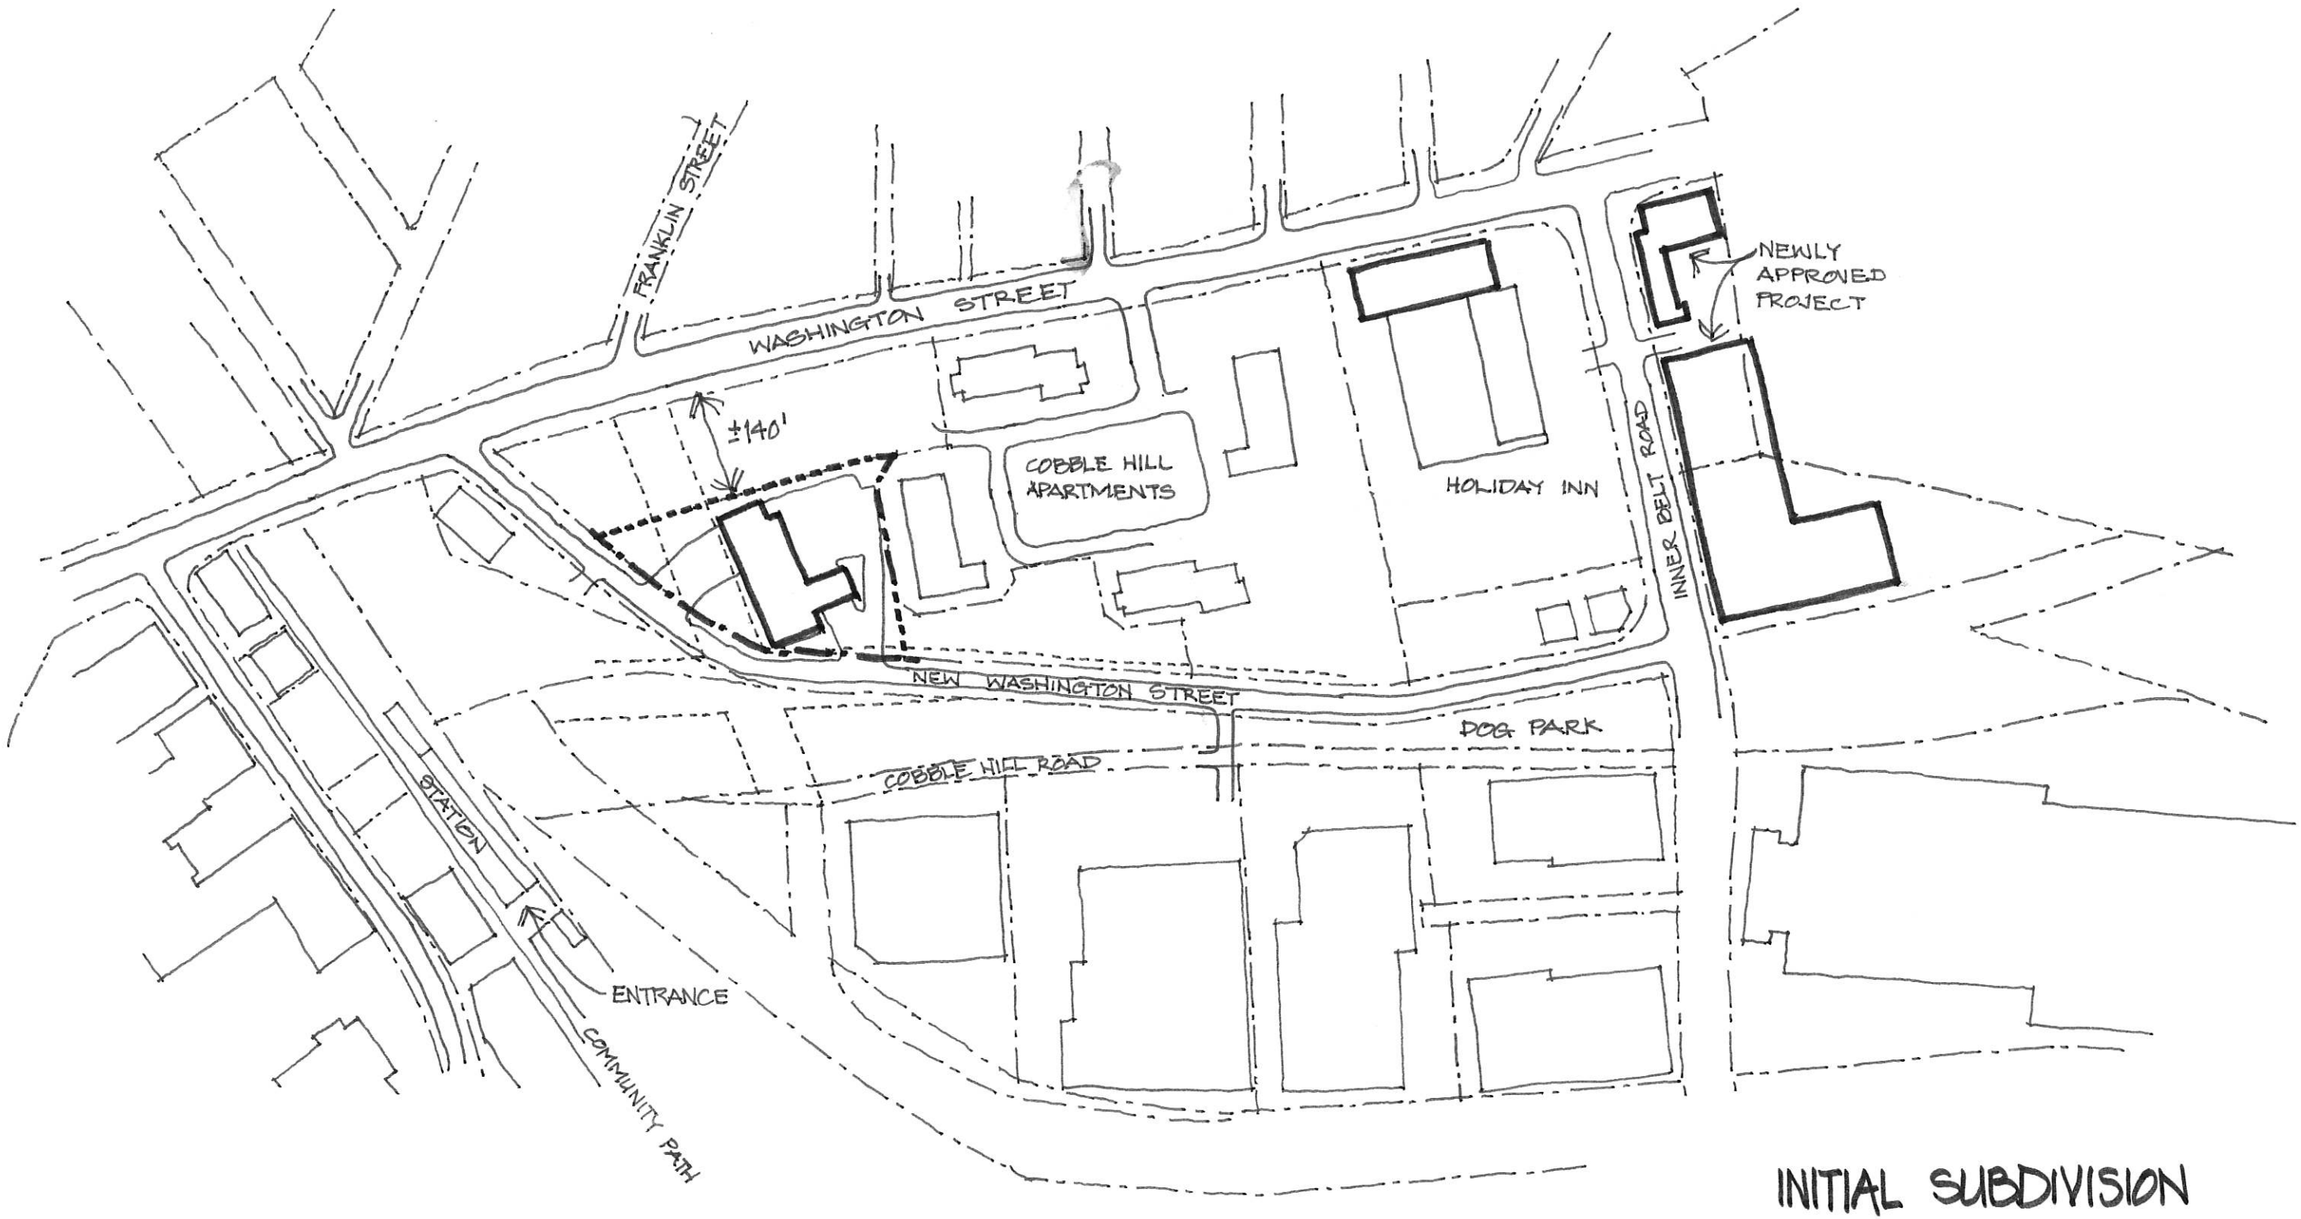

INITIAL SUBDIVISION

90 WASHINGTON STREET

05.30.19

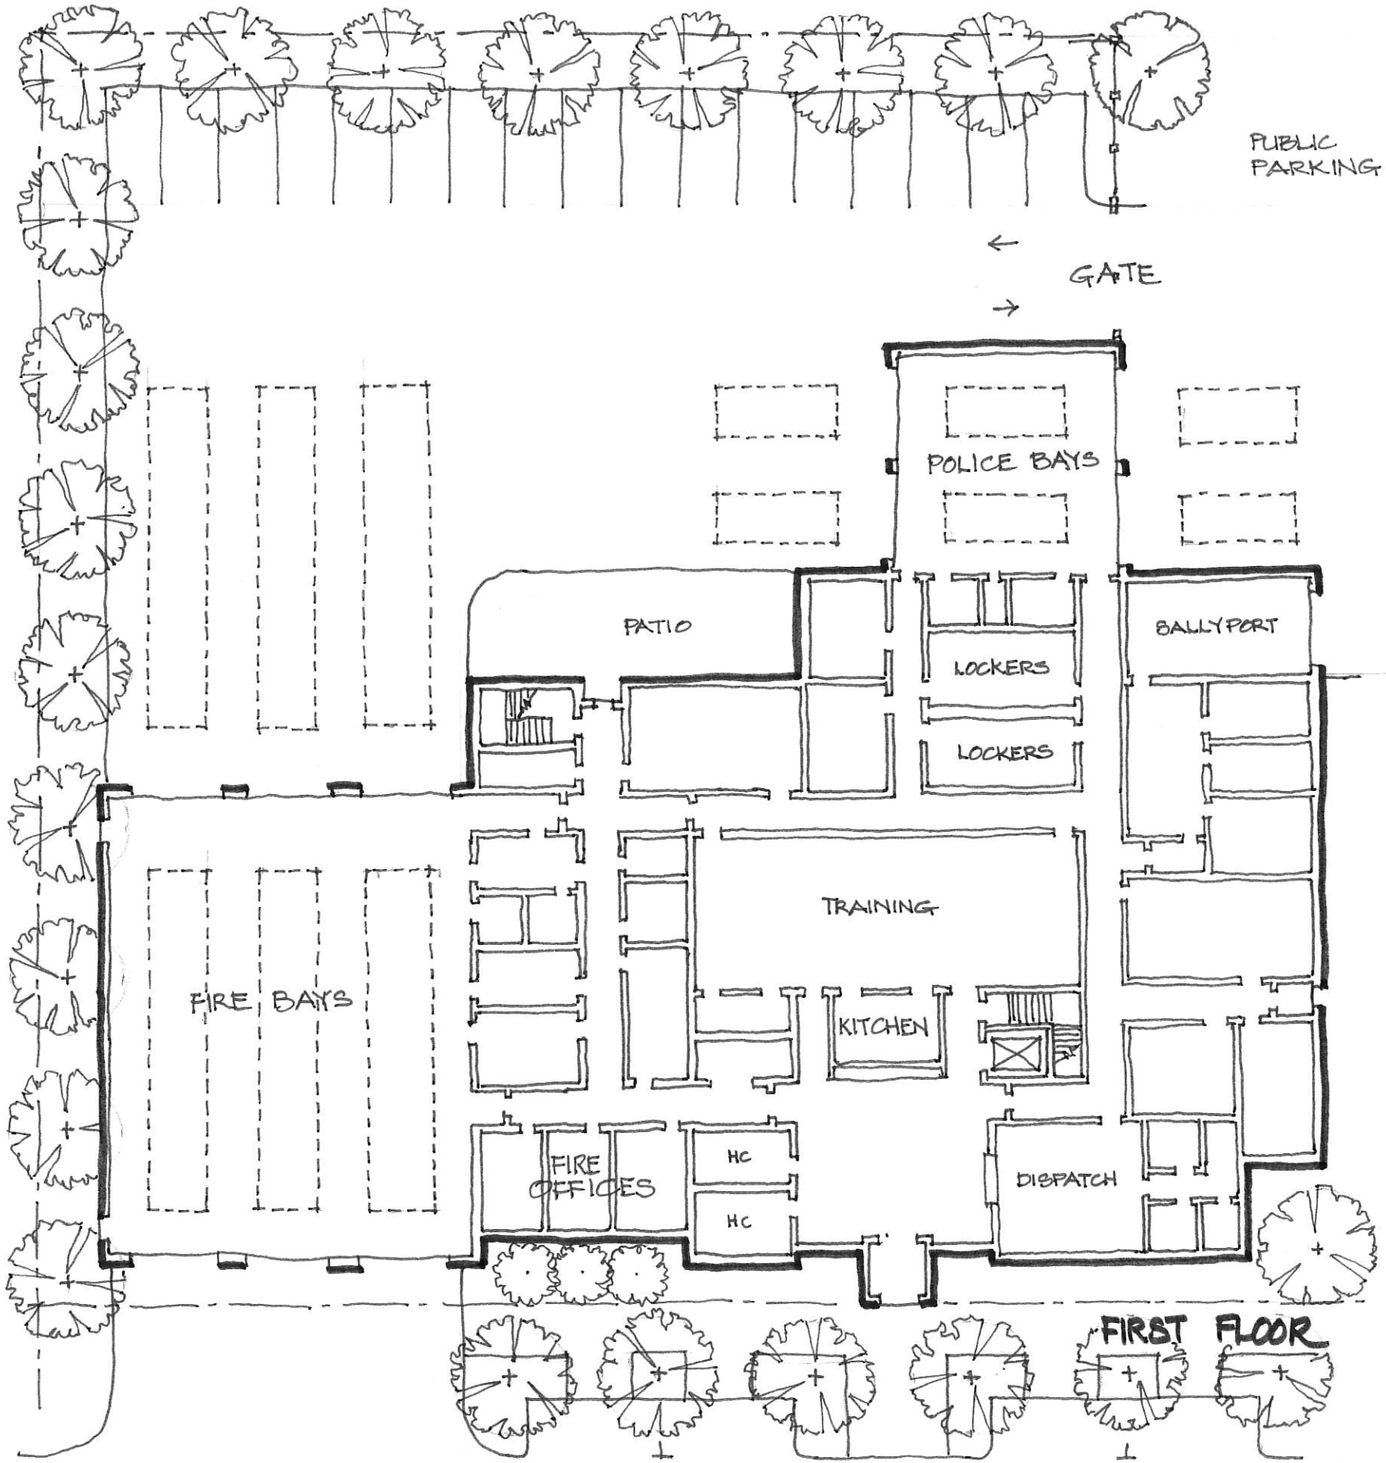

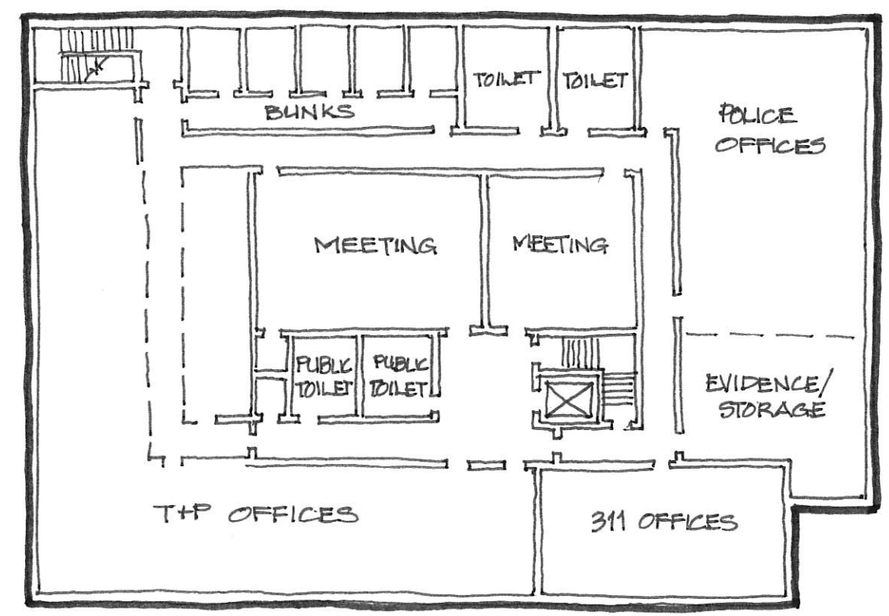

SECOND FLOOR

PUBLIC SAFETY CONCEPT

90 WASHINGTON STREET

06.16.19 REVISED