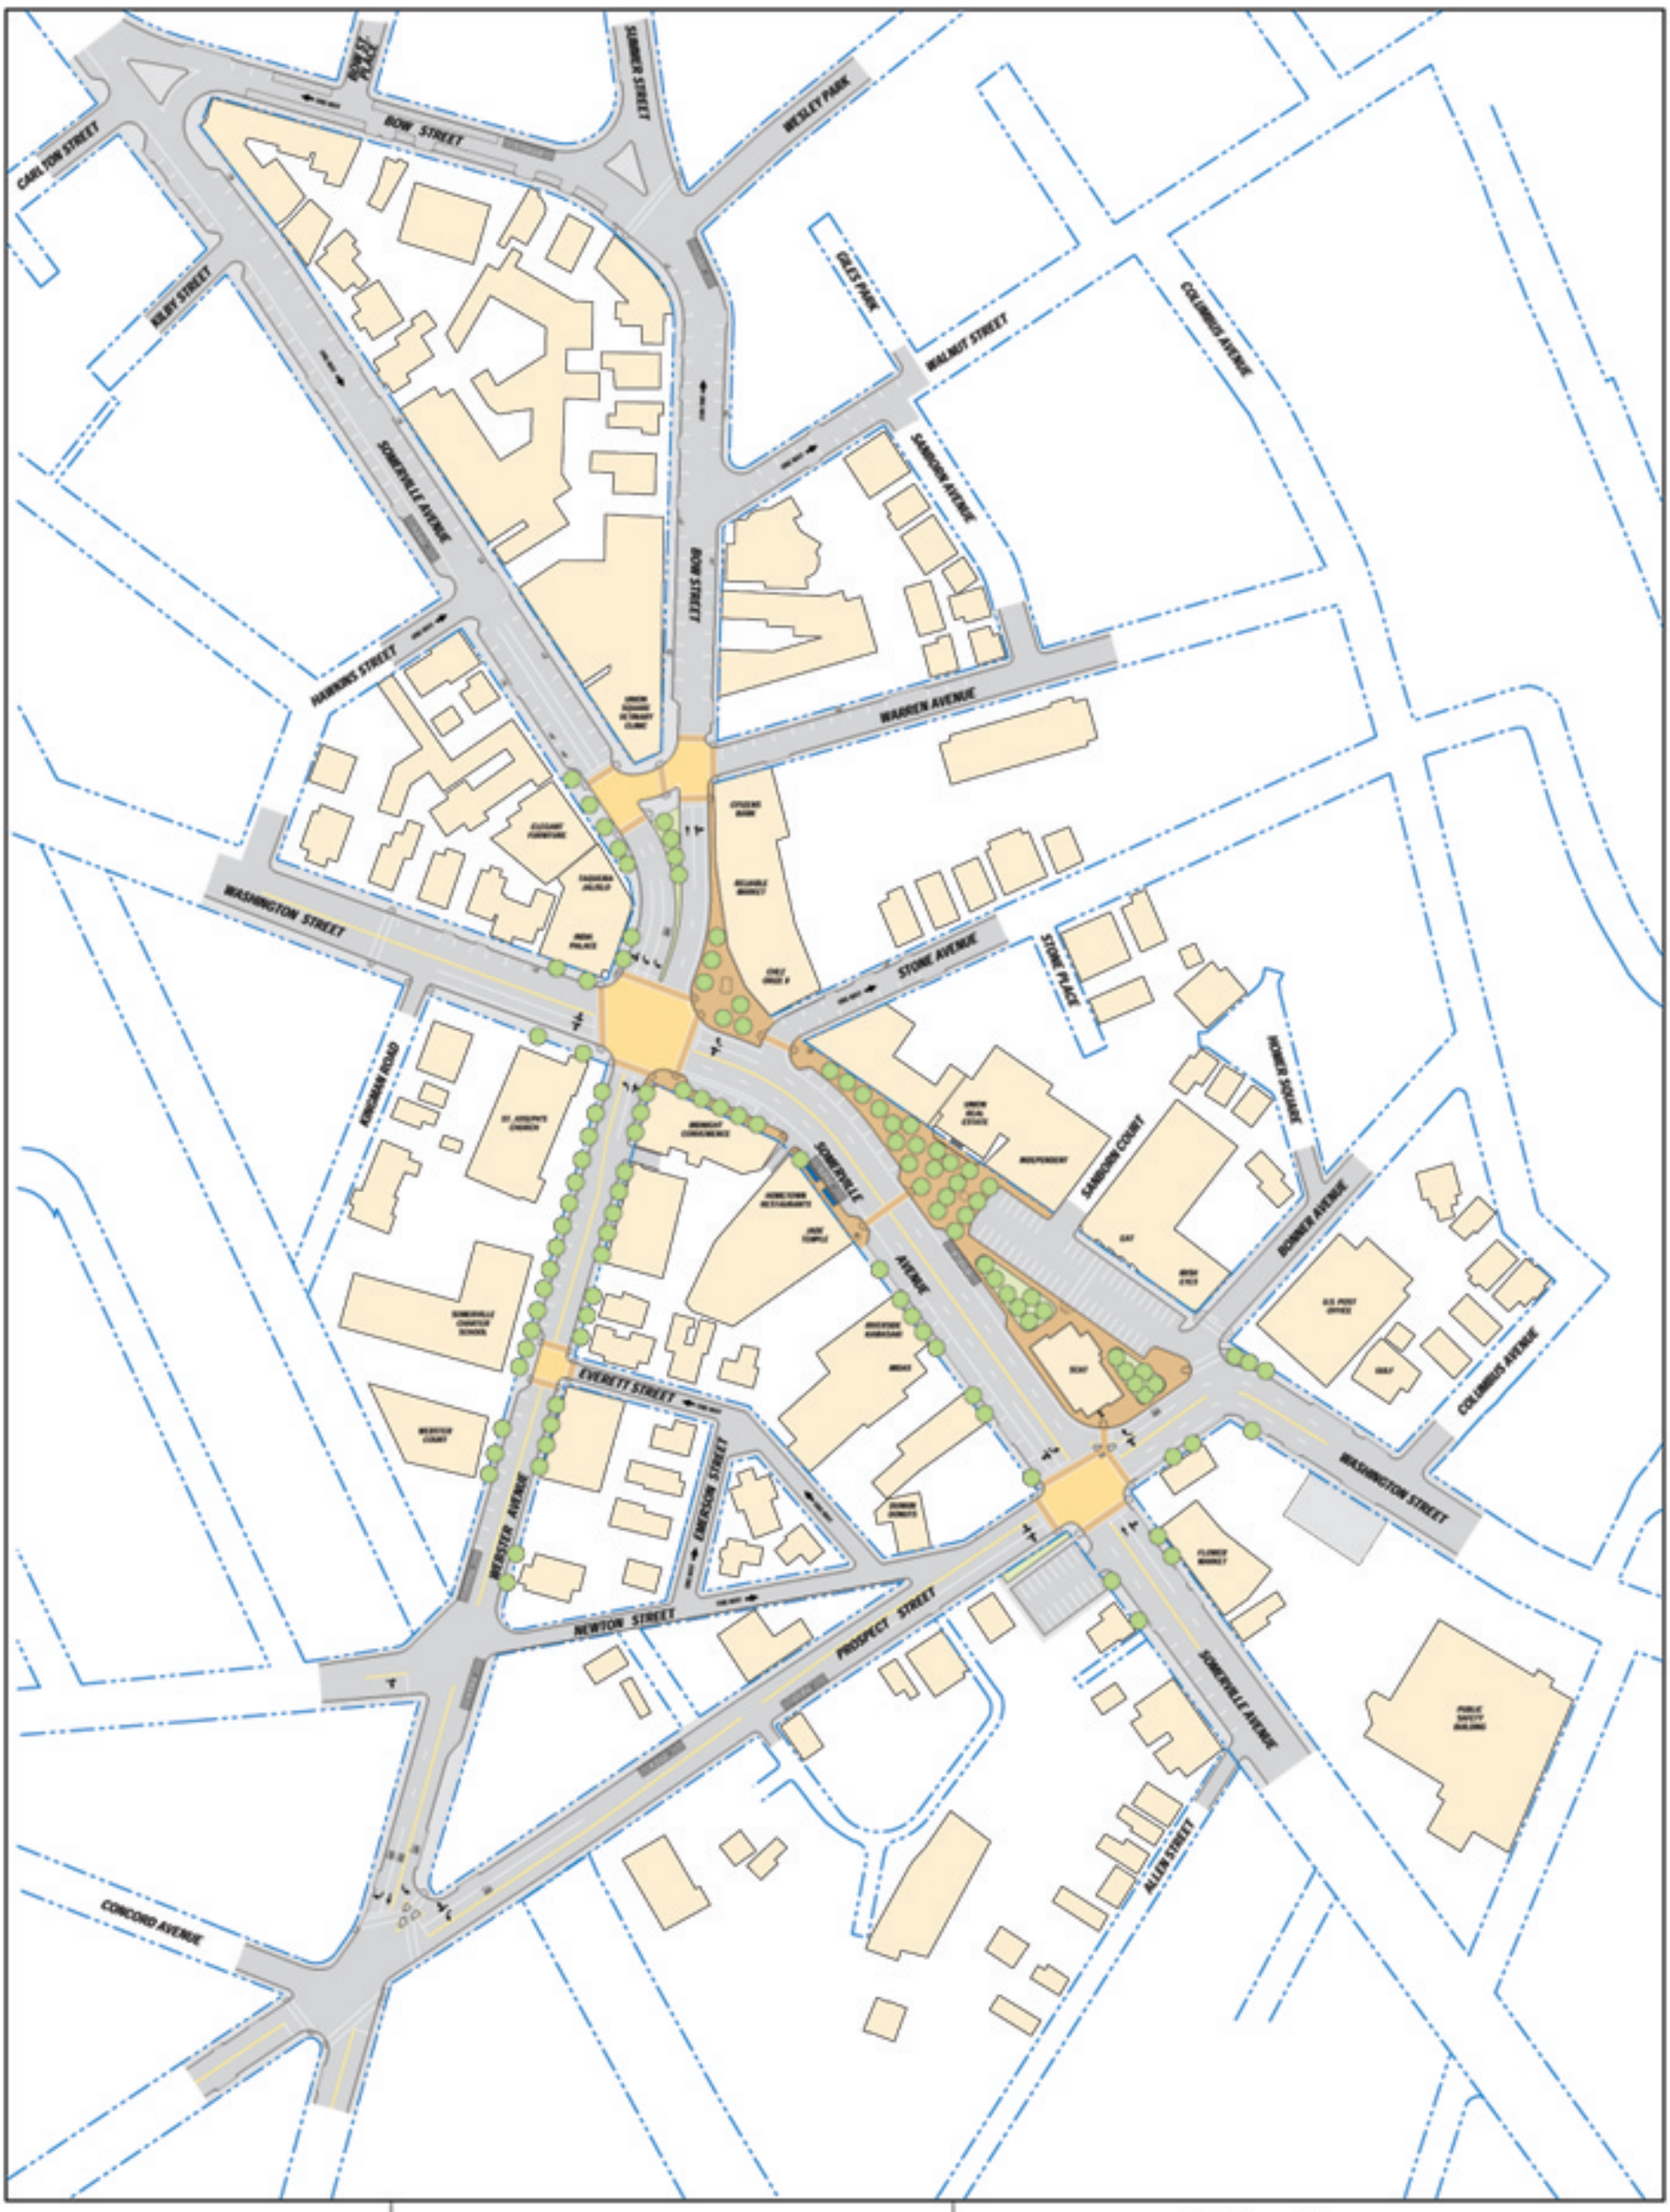

Edwards AND Kelcey

The Schrafft Center
529 Main Street
Boston, MA 02129

SCALE IN FEET
0 30 60 120 180

Union Square Transportation Plan
ALTERNATIVE 1