OPTION 3

Woonerf

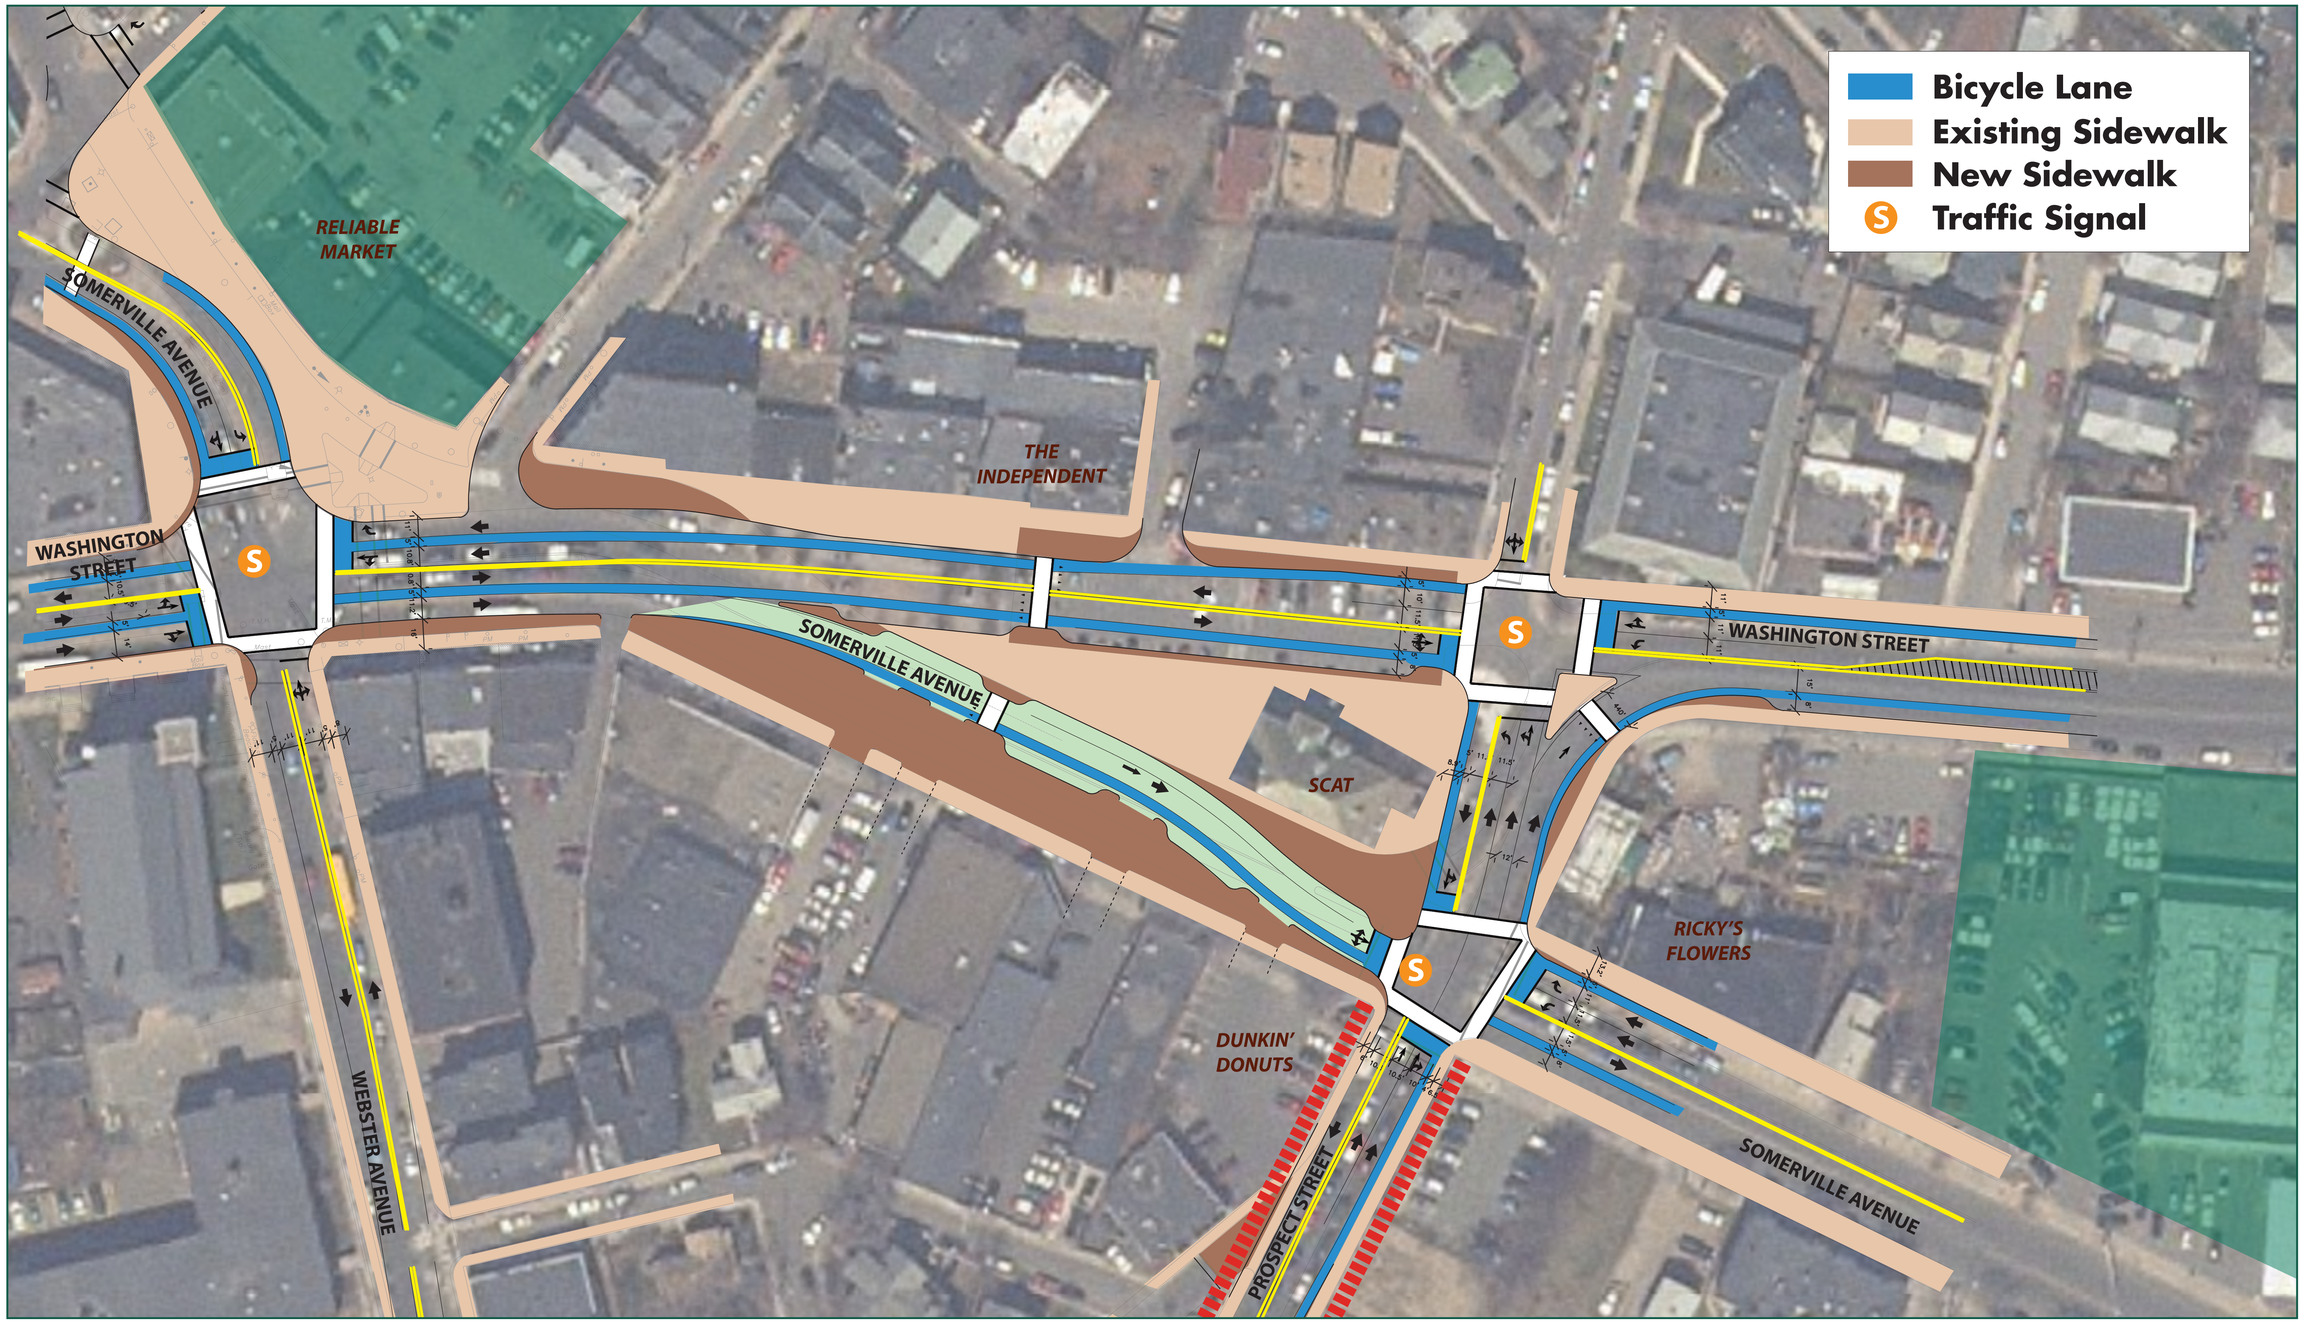

UNION SQUARE

ROADWAY & STREETSCAPE IMPROVEMENTS

CREATIVE SOLUTIONS
EFFECTIVE PARTNERING®